

FED ROAD DIST. NO.	UTAH	PROJECT NO.	SHEET NO.	TOTAL SHEETS
UTAH	UTAH	F-017(15)	1	

UTAH
DEPARTMENT OF TRANSPORTATION

PLANS OF PROPOSED STATE ROAD



FEDERAL AID PROJECT

F-017 (15)

SR-91, WELLSVILLE
MT. STERLING RD. TO GREEN'S CORNER
— RIGHT OF WAY —

CACHE COUNTY

LENGTH 3.374 MILES

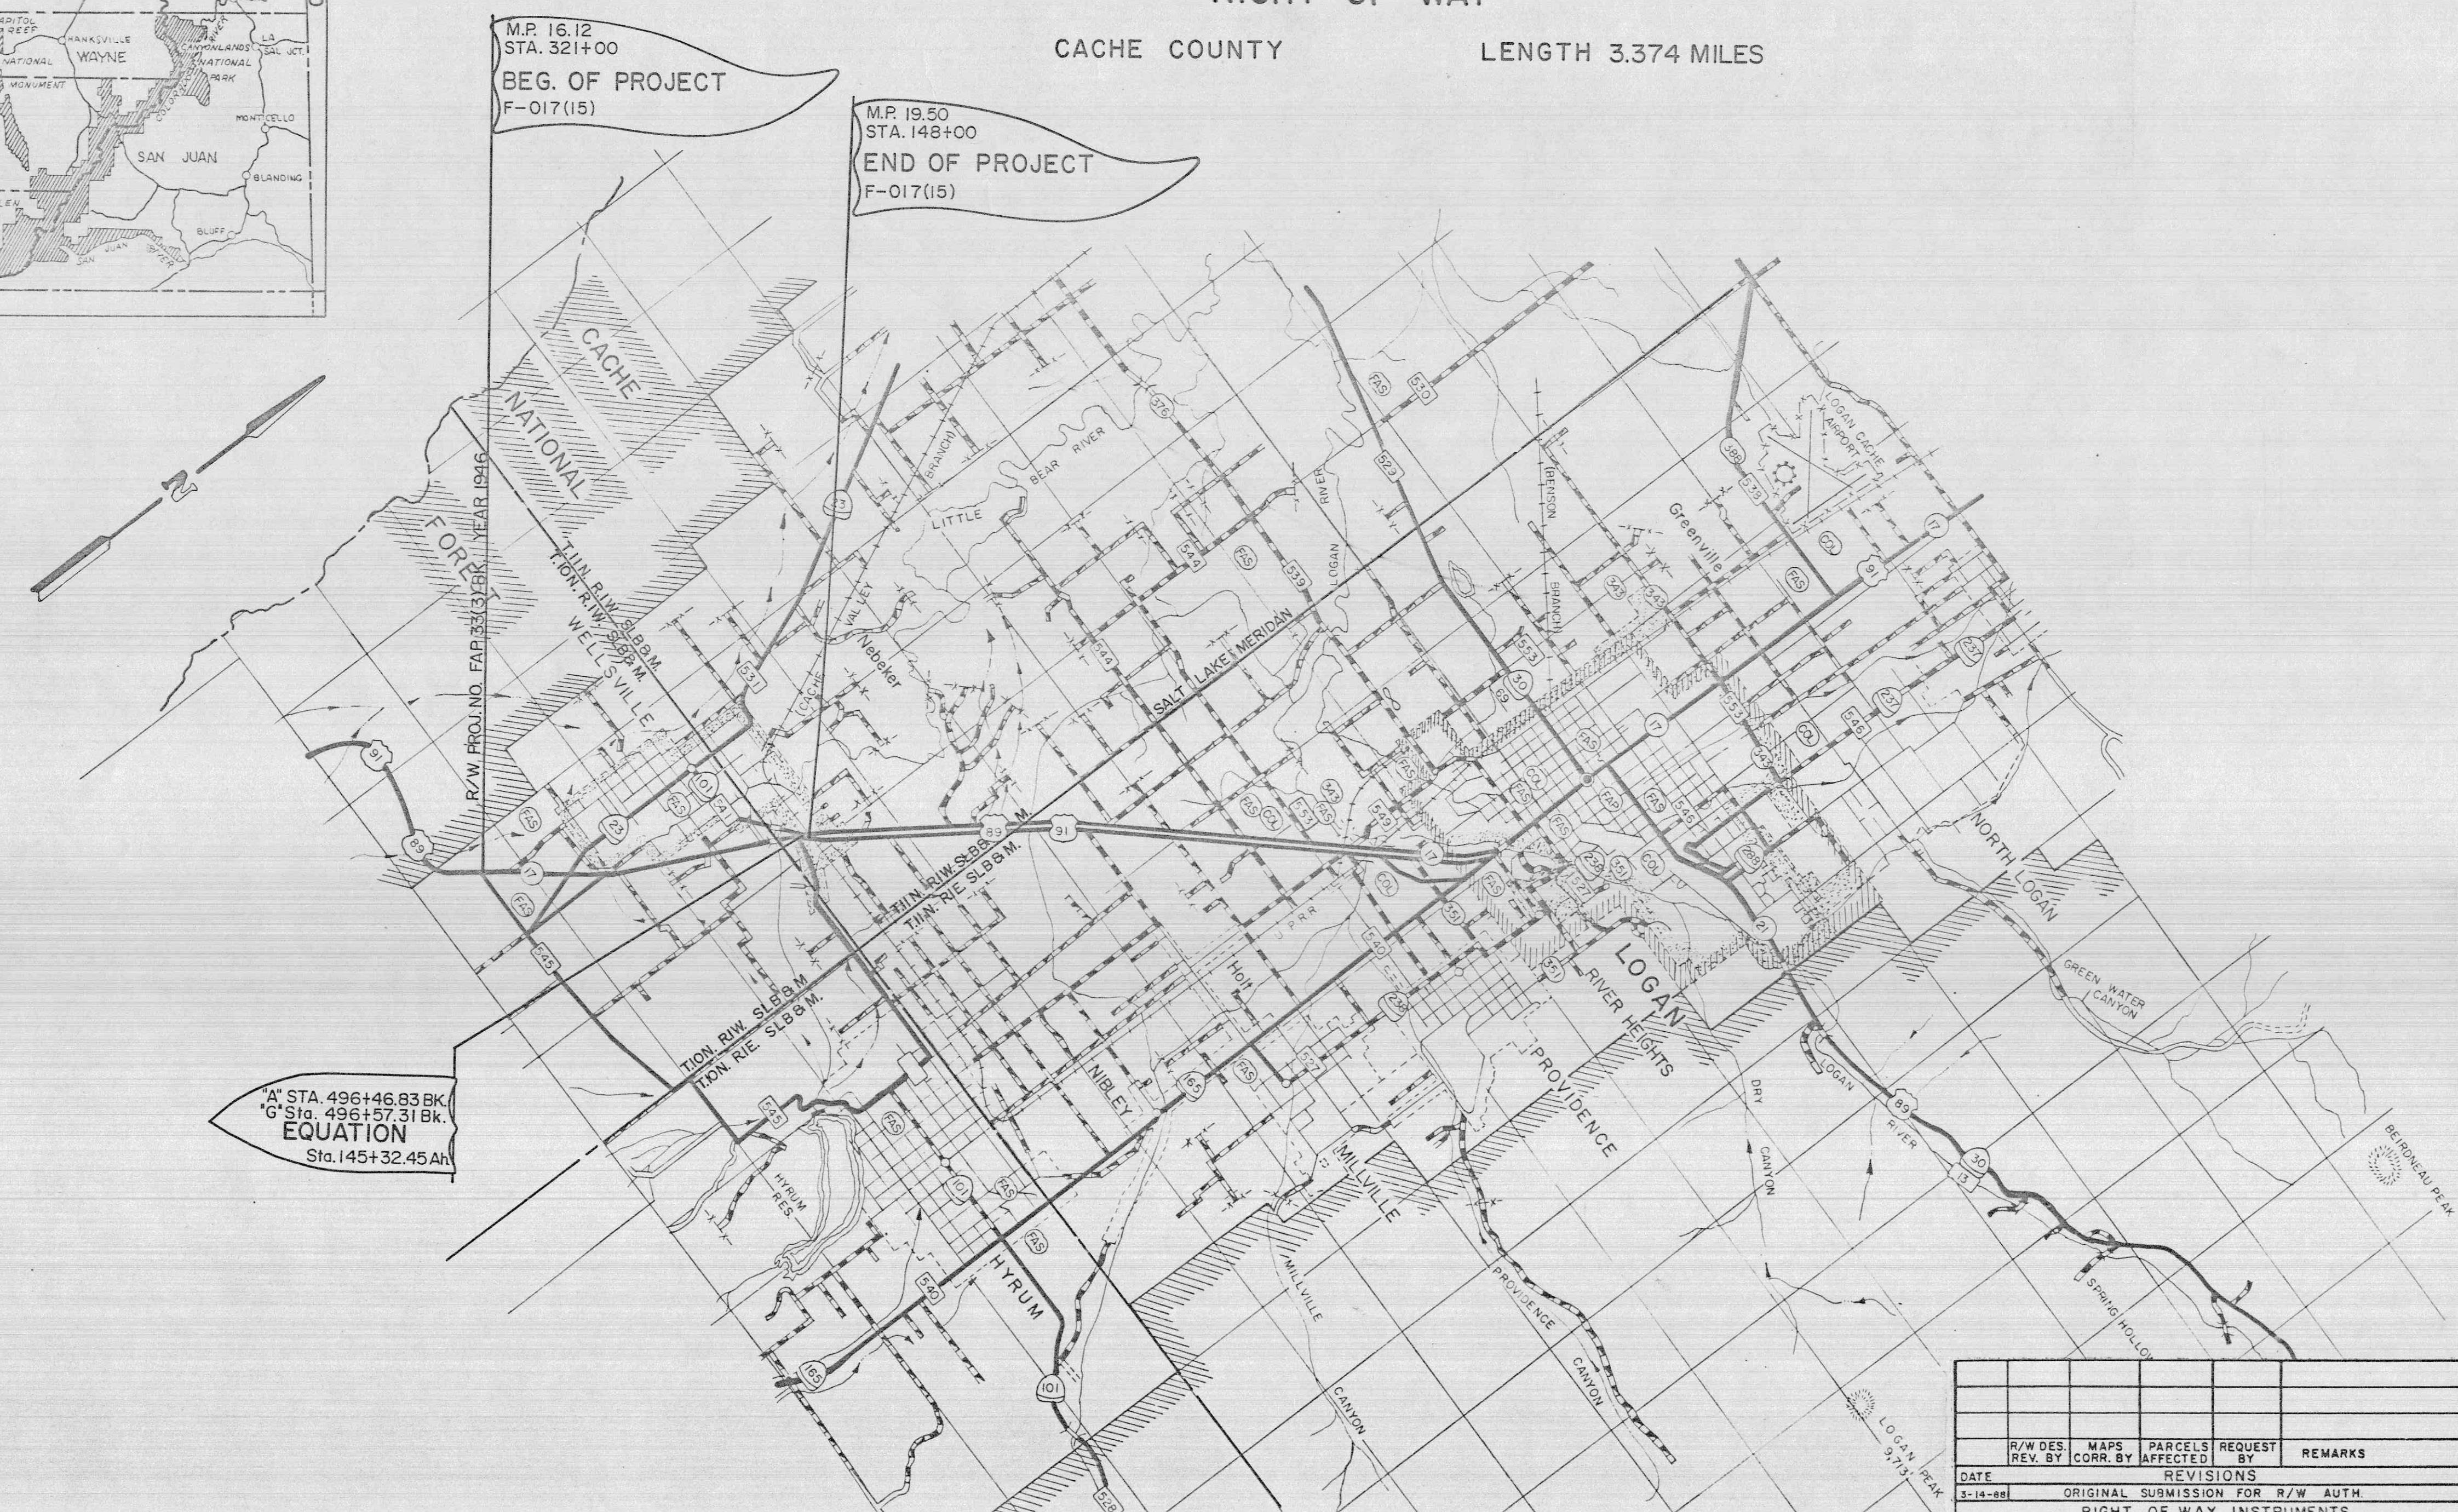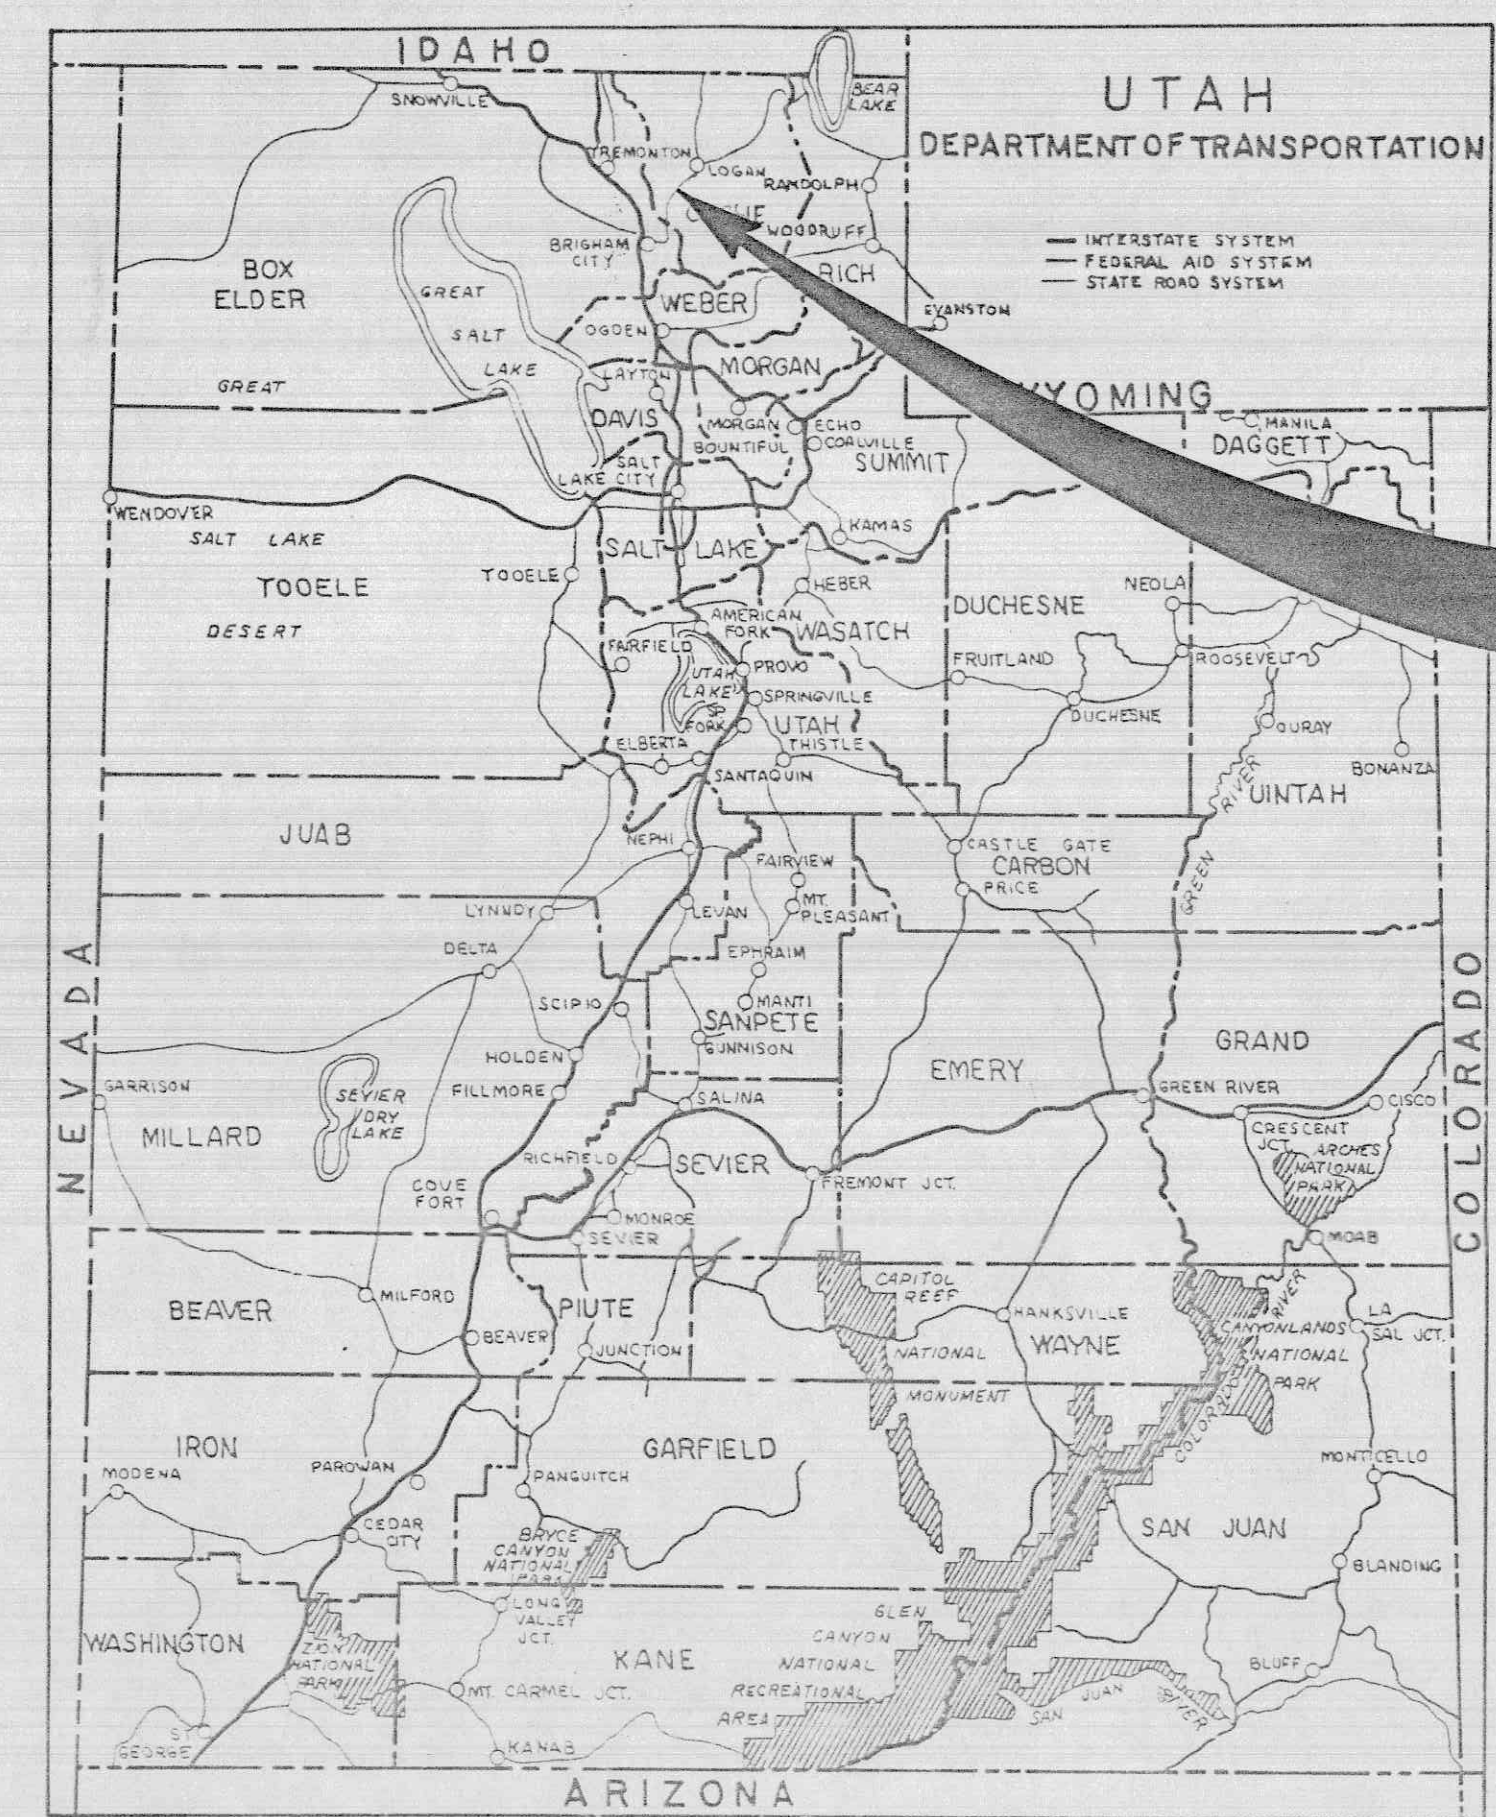

M.P. 16.12
STA. 321+00
BEG. OF PROJECT
F-017(15)

M.P. 19.50
STA. 148+00
END OF PROJECT
F-017(15)


"A" STA. 496+46.83 BK.
 "G" Sta. 496+57.31 Bk.
EQUATION
 Sta. 145+32.45 Ah

Project#: F-017(15)
County: 005
Route: 91
Beg Ref Post:
End Ref Post:
Sheet#: 10
Sheet Type:

UTAH DEPARTMENT OF TRANSPORTATION FEDERAL HIGHWAY ADMINISTRATION			
APPROVED _____			
DIVISION ENGINEER		DATE	
UTAH DEPARTMENT OF TRANSPORTATION DIST. ONE - OGDEN, UTAH RIGHT OF WAY DESIGN			
S.R. 91, WELLSVILLE			
MT. STERLING ROAD TO GREENS CORNER			
RIGHT OF WAY PLANS			
DESIGN	J.W.T. 1/88	CHECK	L.R.Z. 1/88
DRAWN	D.E.K. 12/87	CHECK	J.W.T. 12/87
APPROVAL RECOMM.		REVIEW	
1-27-88 <i>John Thompson</i> DATE SPECIAL DESIGN ENGINEER		R/W <i>B.C.B. 3/14/88</i>	
APPROVED DATE		CACHE COUNTY	
12/89 <i>John Thompson</i> DATE DIS. BY RECONSTRUCTION ENG.		SHEET NO. 1	
PROJECT NUMBER F-017(15)			

	R/W DES. REV. BY	MAPS CORR. BY	PARCELS AFFECTED	REQUEST BY	REMARKS	
DATE REVISIONS						
3-14-88 ORIGINAL SUBMISSION FOR R/W AUTH.						
RIGHT OF WAY INSTRUMENTS						

PARCEL NO.	OWNER
14:A	PAUL L. LINDLEY, et al
14:E	" " " "
15:A	RUSSELL D. GLENN, et al
15:E	" " " "
16:A	GEORGE CLEON HOUSLEY, et al
16:E	" " " "
17:A	HEBER K. NICHOLAS, et al
18:A	SARA J. MURRAY
19:E	JAY B. BANKHEAD, et al, TRUSTEES
21:A	MAURICE R. PITCHER, et al
21:2A	" " " " , " "
21:E	" " " " " "
21B:A	WELLSVILLE CITY CORPORATION
21B:E	" " " "
23:A	LELAND P. MAUGHAN
23:E	" " " "
24:A	ROBERT A. BROWN, et al
24:E	" " " "
25:E	ERNEST WARREN COX

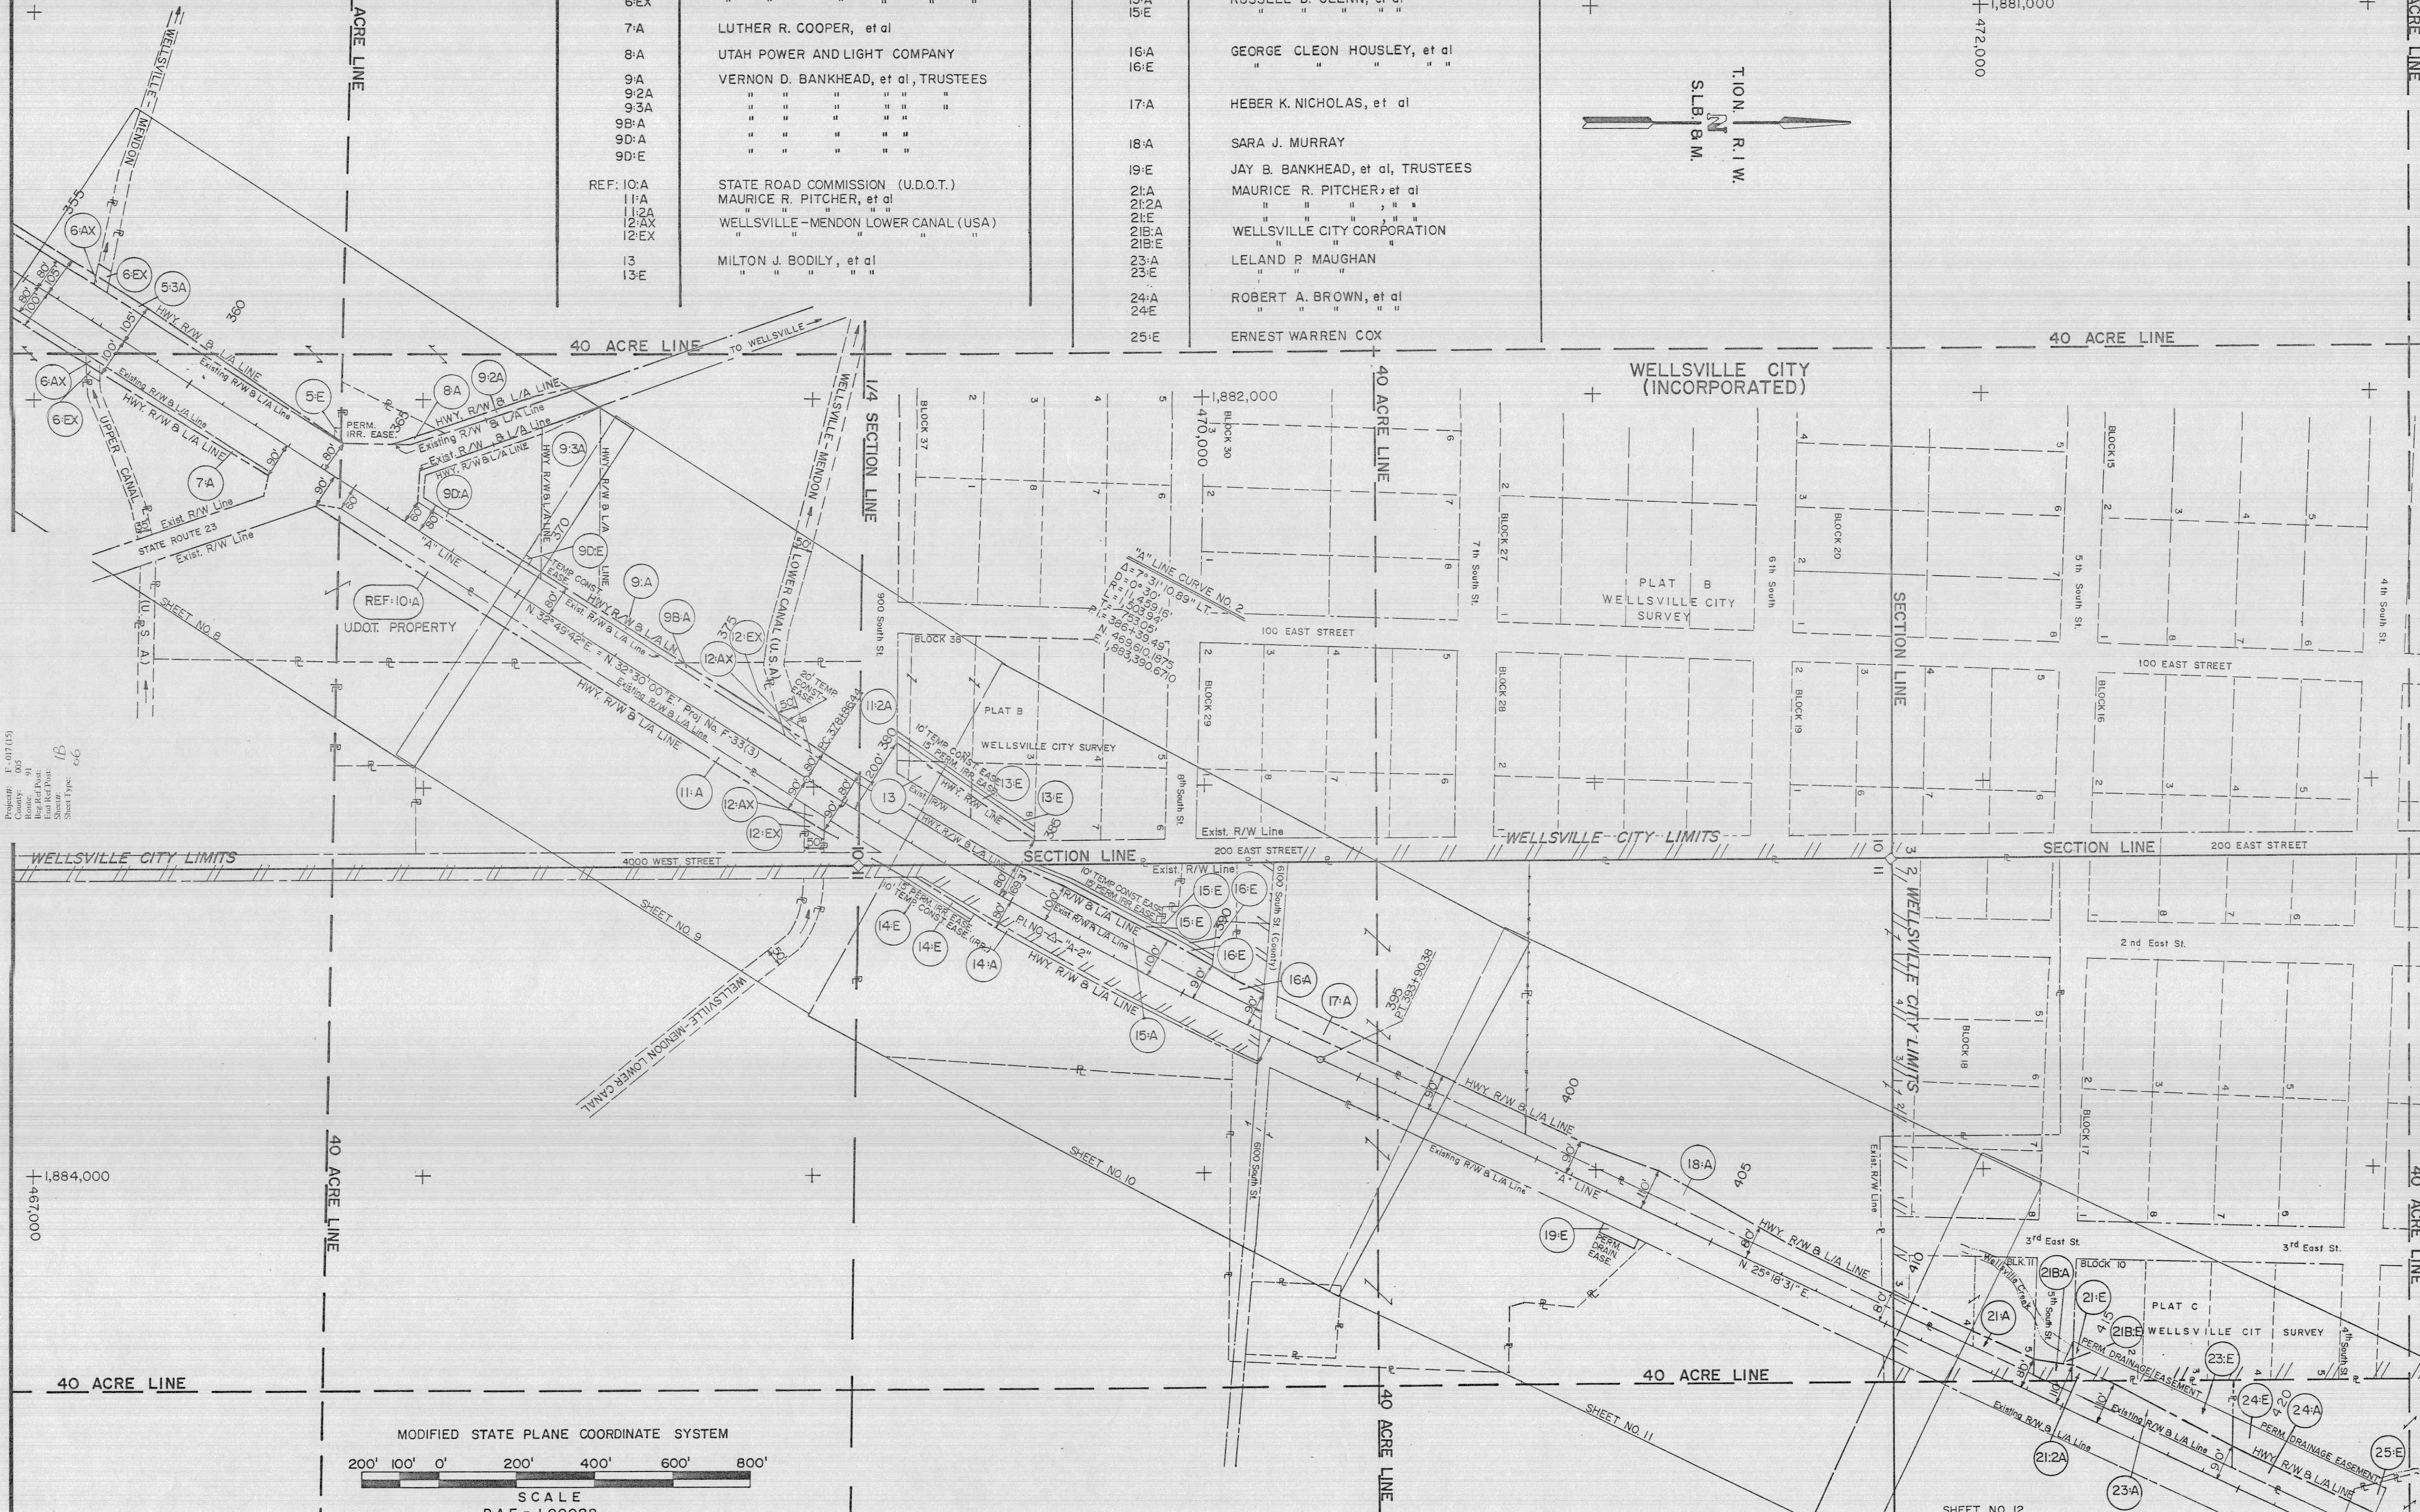

MODIFIED STATE PLANE COORDINATE SYSTEM


200' 100' 0' 200' 400' 600' 800'


SCALE


D.A.F. = 1.00028

SHEET NO. 1B	CACHE COUNTY	PROJECT NUMBER F-017(15)	UTAH DEPARTMENT OF TRANSPORTATION DISTRICT ONE — OGDEN, UTAH RIGHT OF WAY									
			APPROVAL RECOMM. DATE 2-20-88 <i>Norm Thompson</i>		DESIGN J.W.T. 10/87	CHECK B.W.S. 10/87	REVIEW		J. 5-9-88 NO. 23ST23E D.E.K. 23ST23E DESIGN MAPS REV. BY CORR BY AFFECTED REQUEST BY			Owner Void 23ST, Reinstone 23E
MT. STERLING RD. TO GREEN'S CORNER			R/W TOTAL TRACT MAP		DRAWN DATE 2/18/88 <i>John R. Johnson, Jr</i>		DEK 10/87	CHECK J.W.T. 10/87	DATE 4/25/88	ORIGINAL SUBMISSION FOR AUTHORIZATION		
PROJECT NUMBER			F-017(15)		APPROVED DATE 2/18/88 <i>John R. Johnson, Jr</i>		QUANT.	CHECK	BY B.C.B.	REVISIONS		


Project: F-071(13)
County: 005
Map Sheet: 1C
Scale: 1" = 400'
Sheet Type: C/C

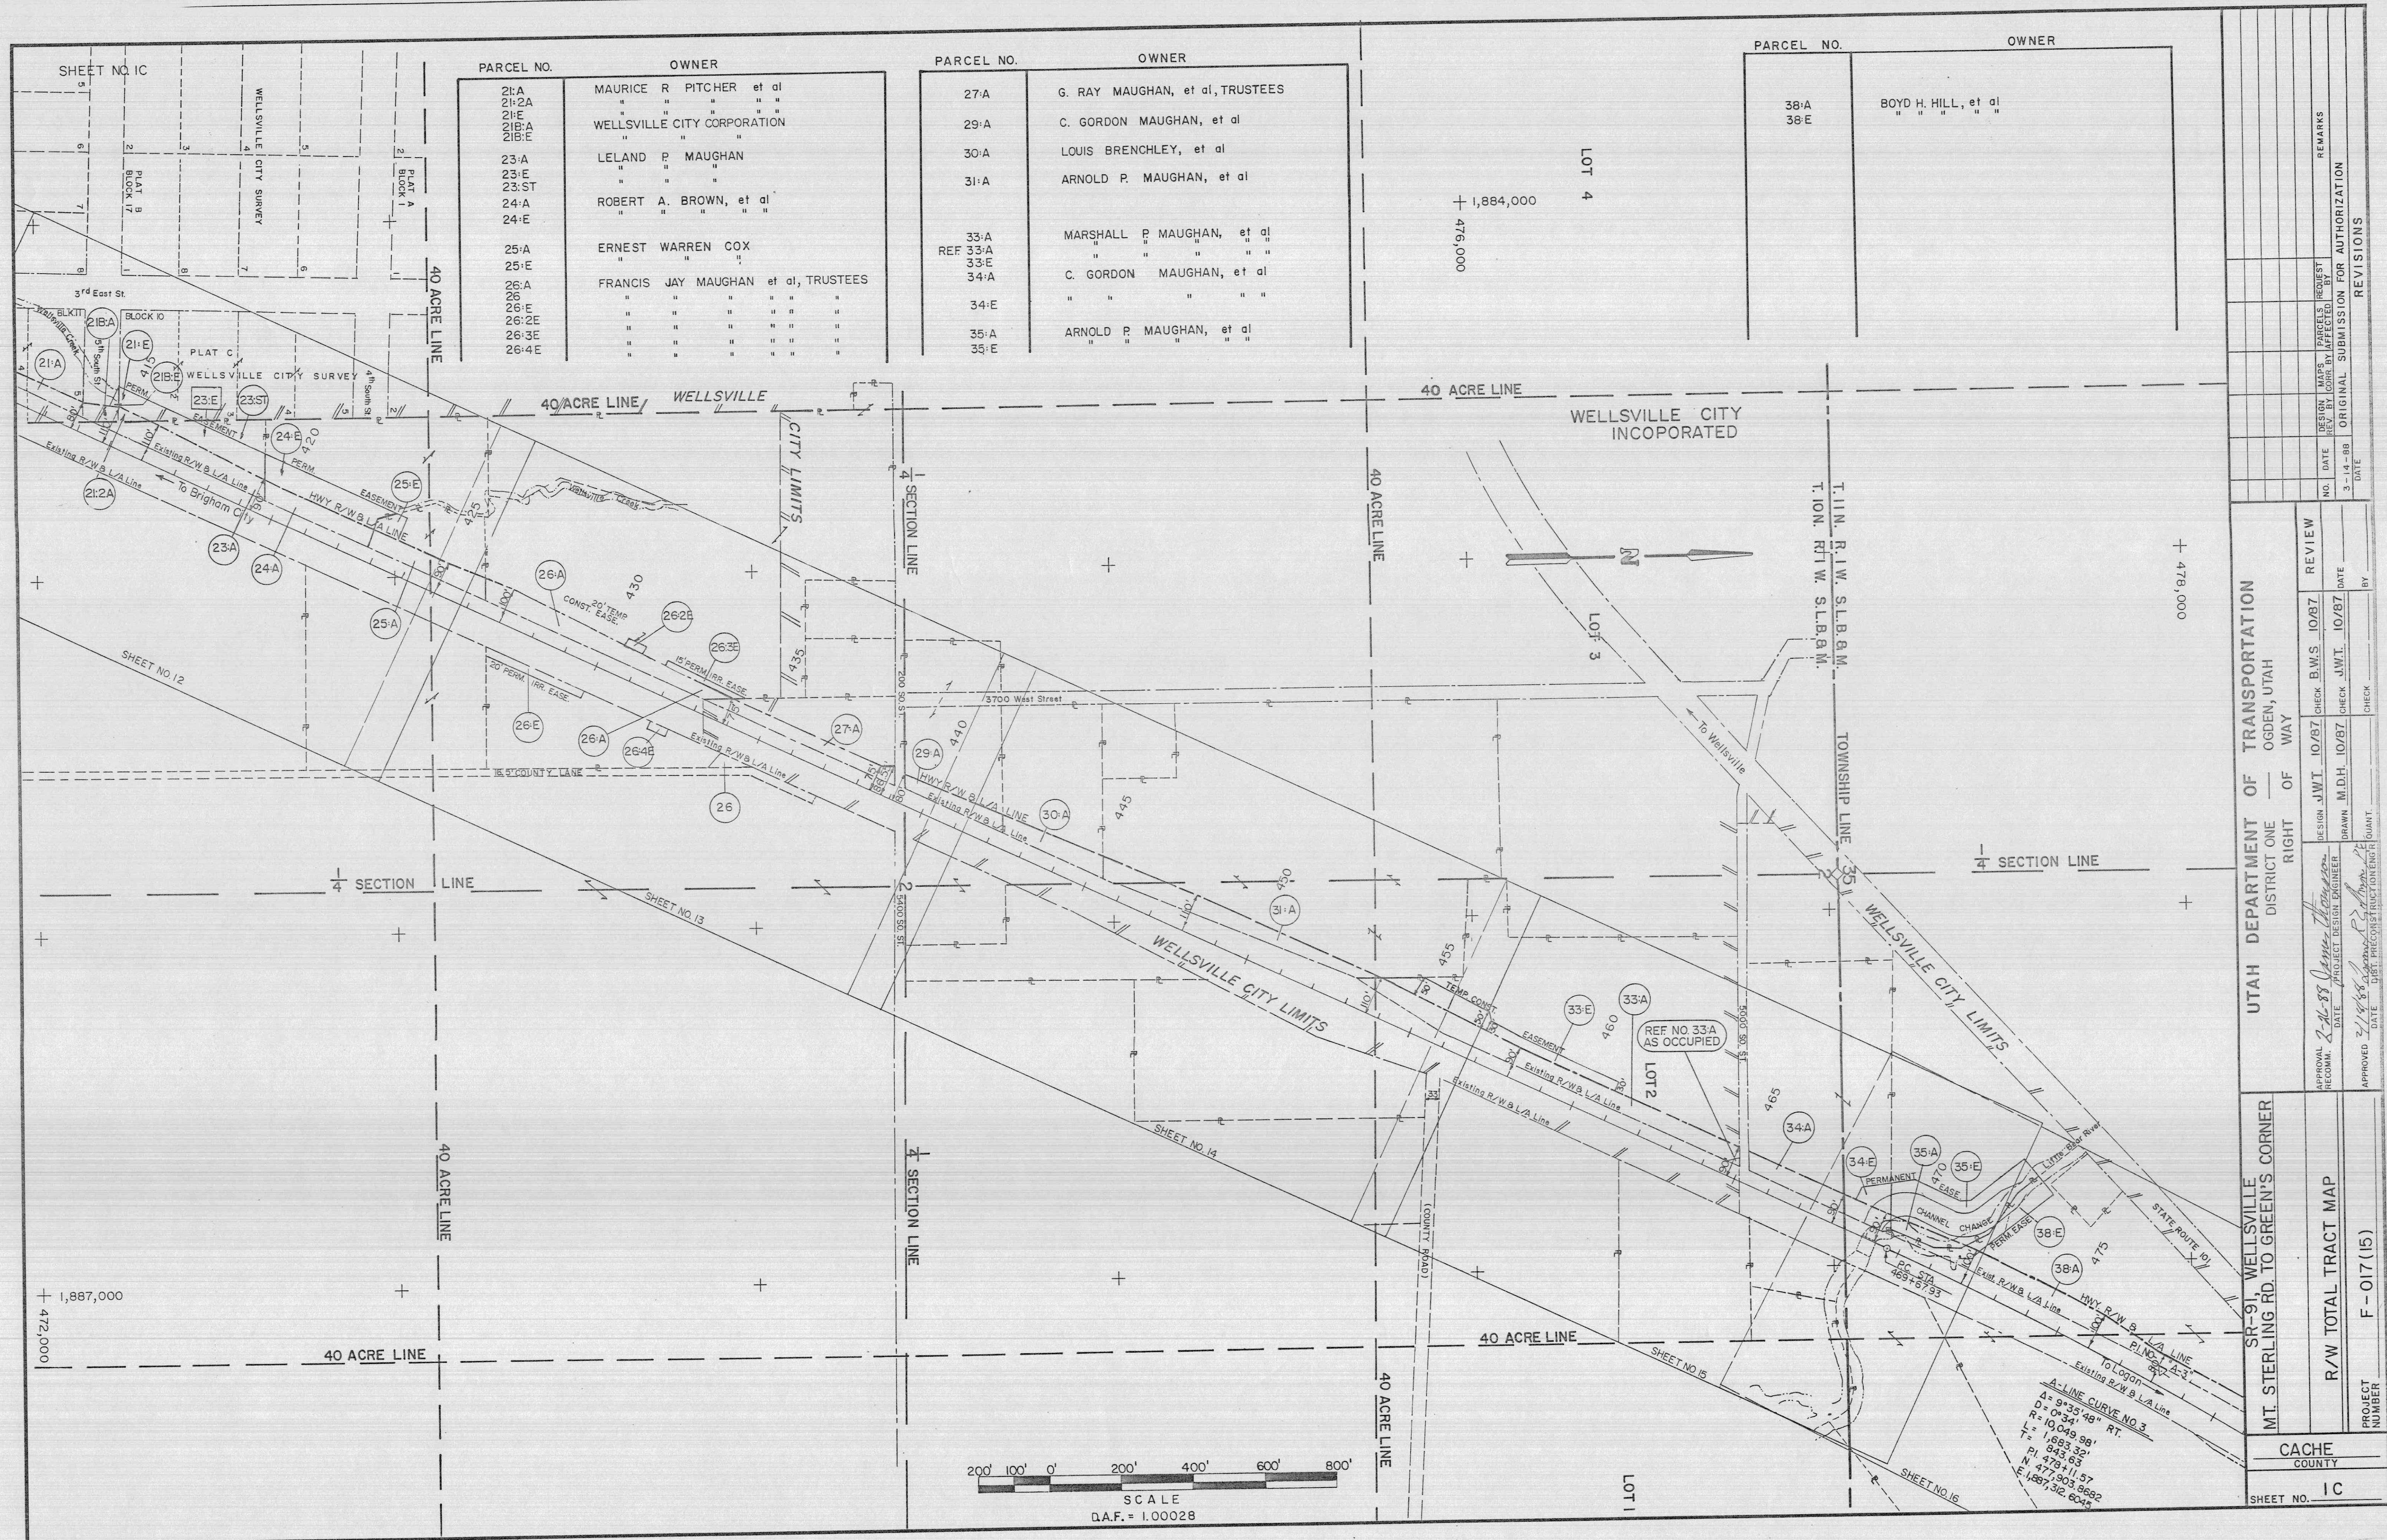

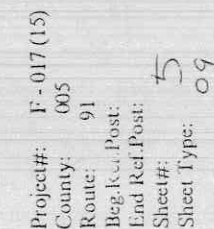[illegible]

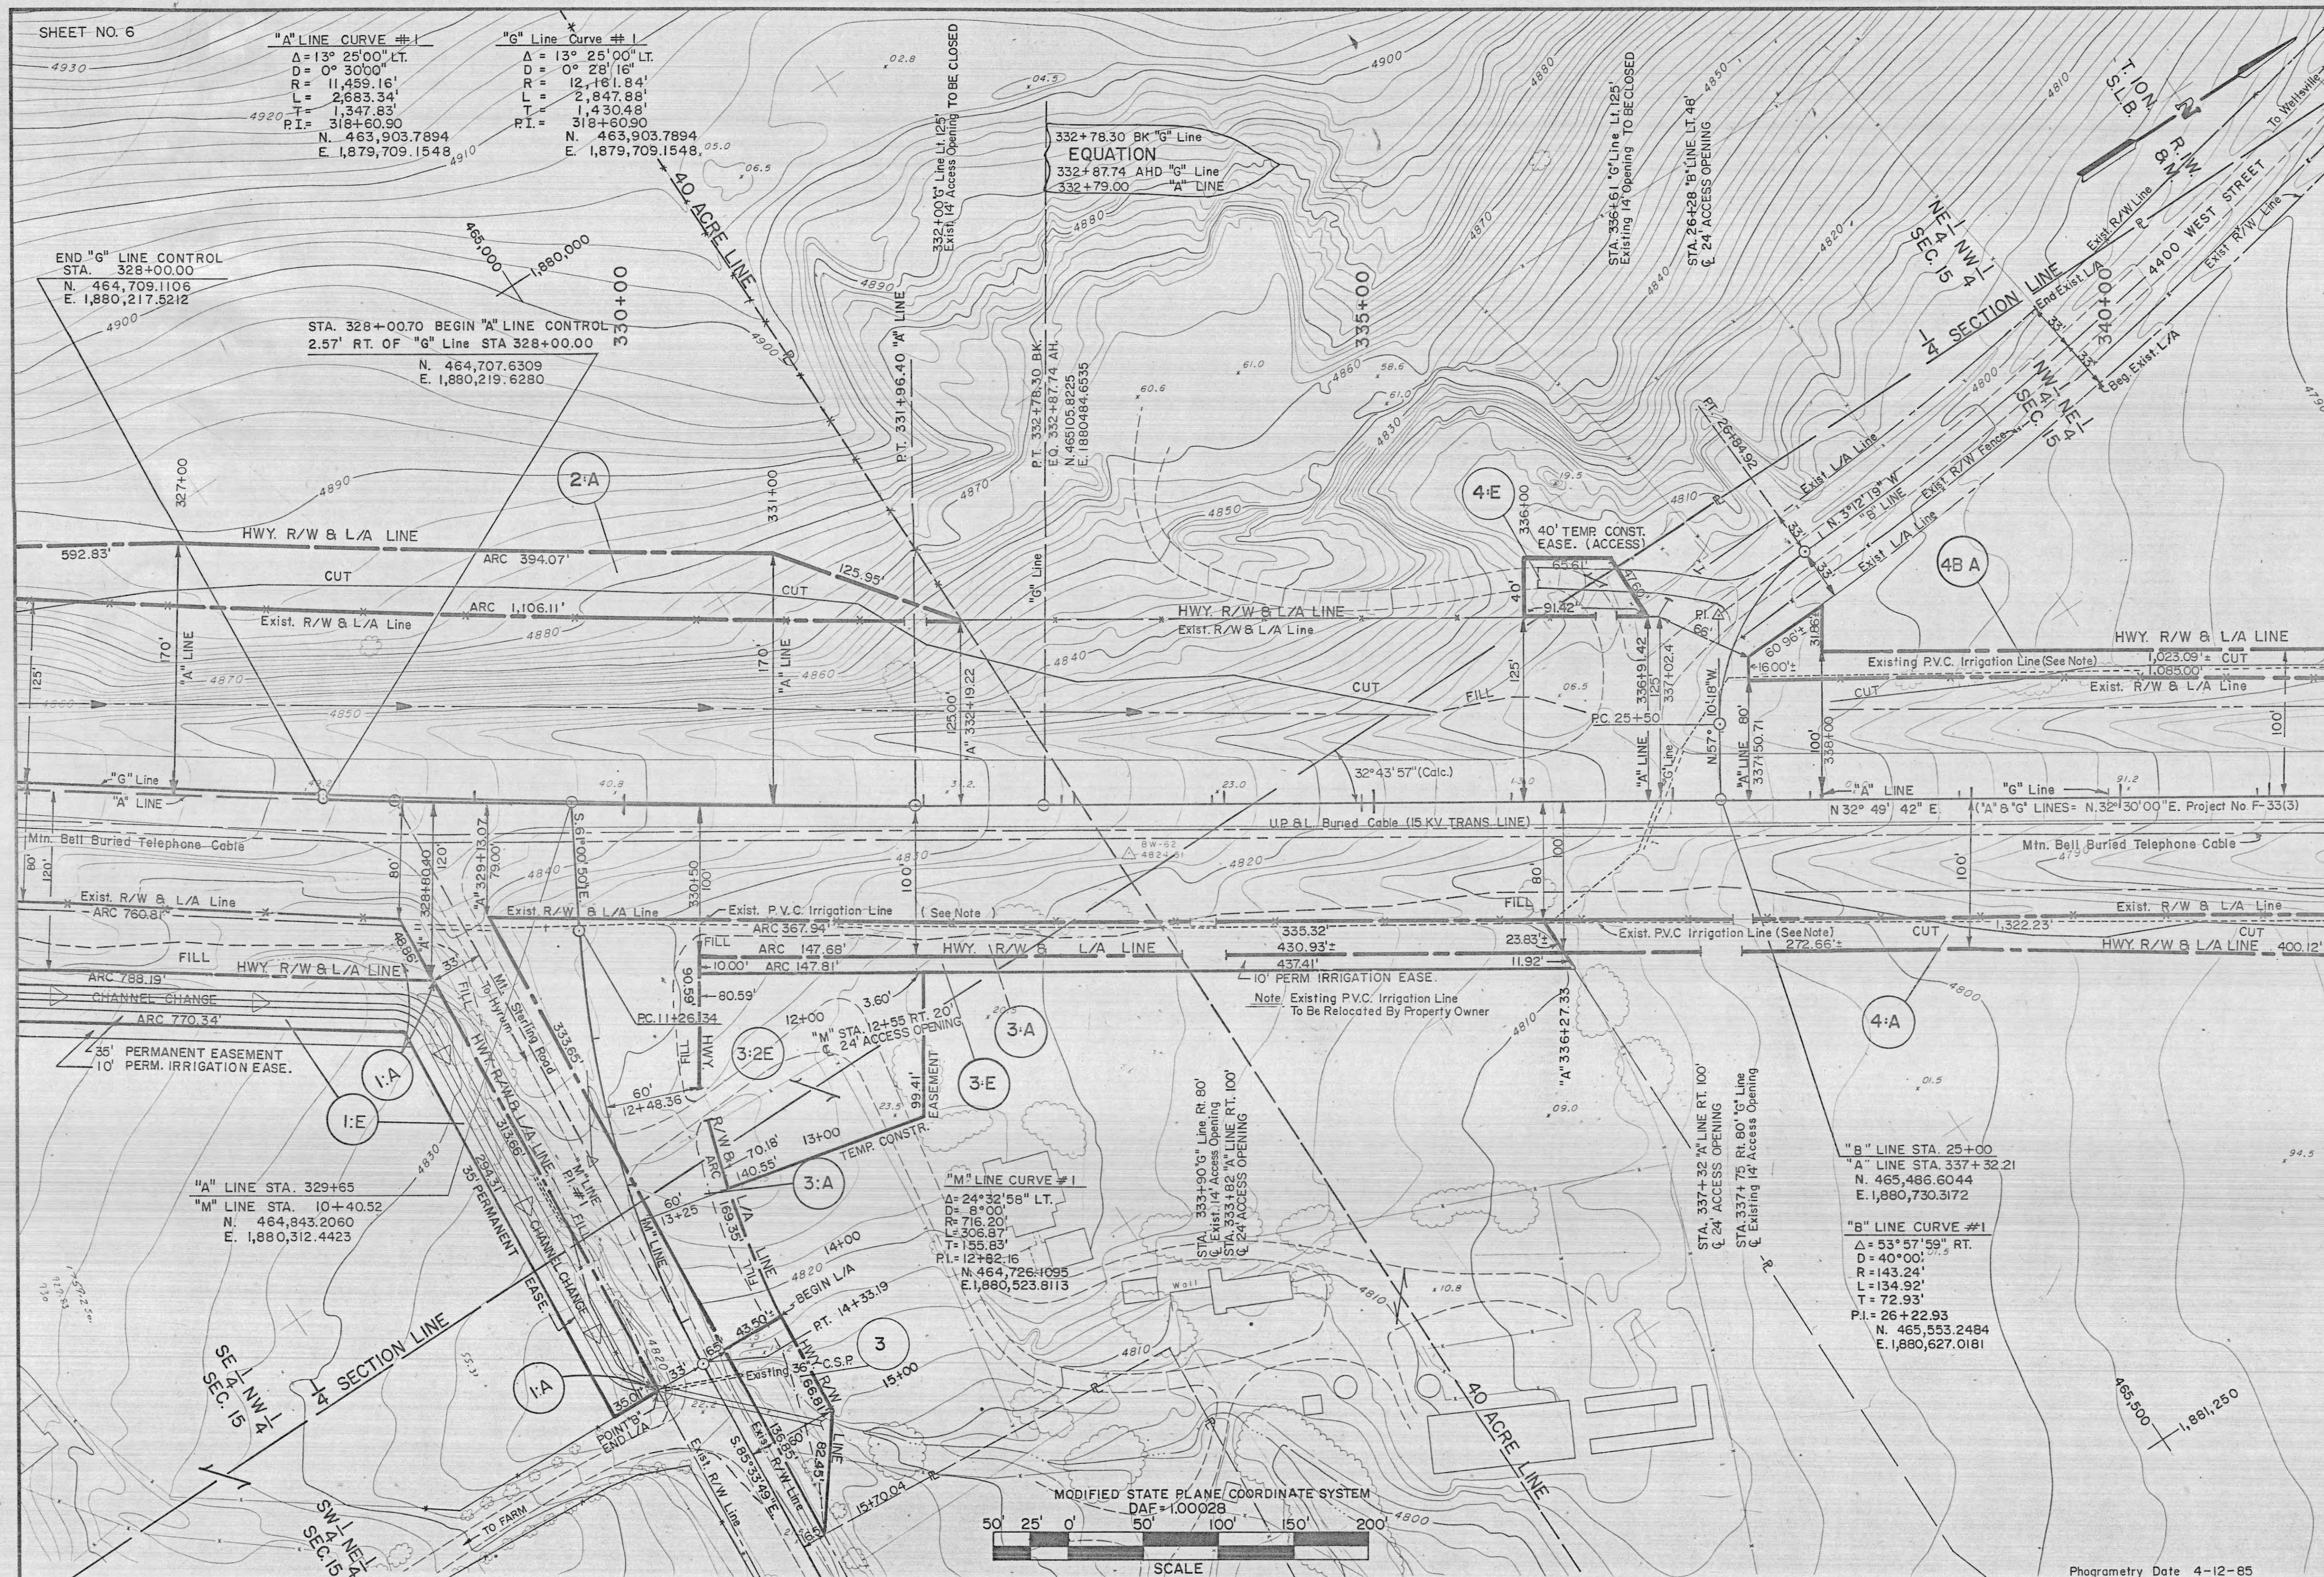


Project: F-017 (15)
County: Kane
Range: 14S
Section: 15E
Sheet: 7 of 7
Scale: 1" = 100'

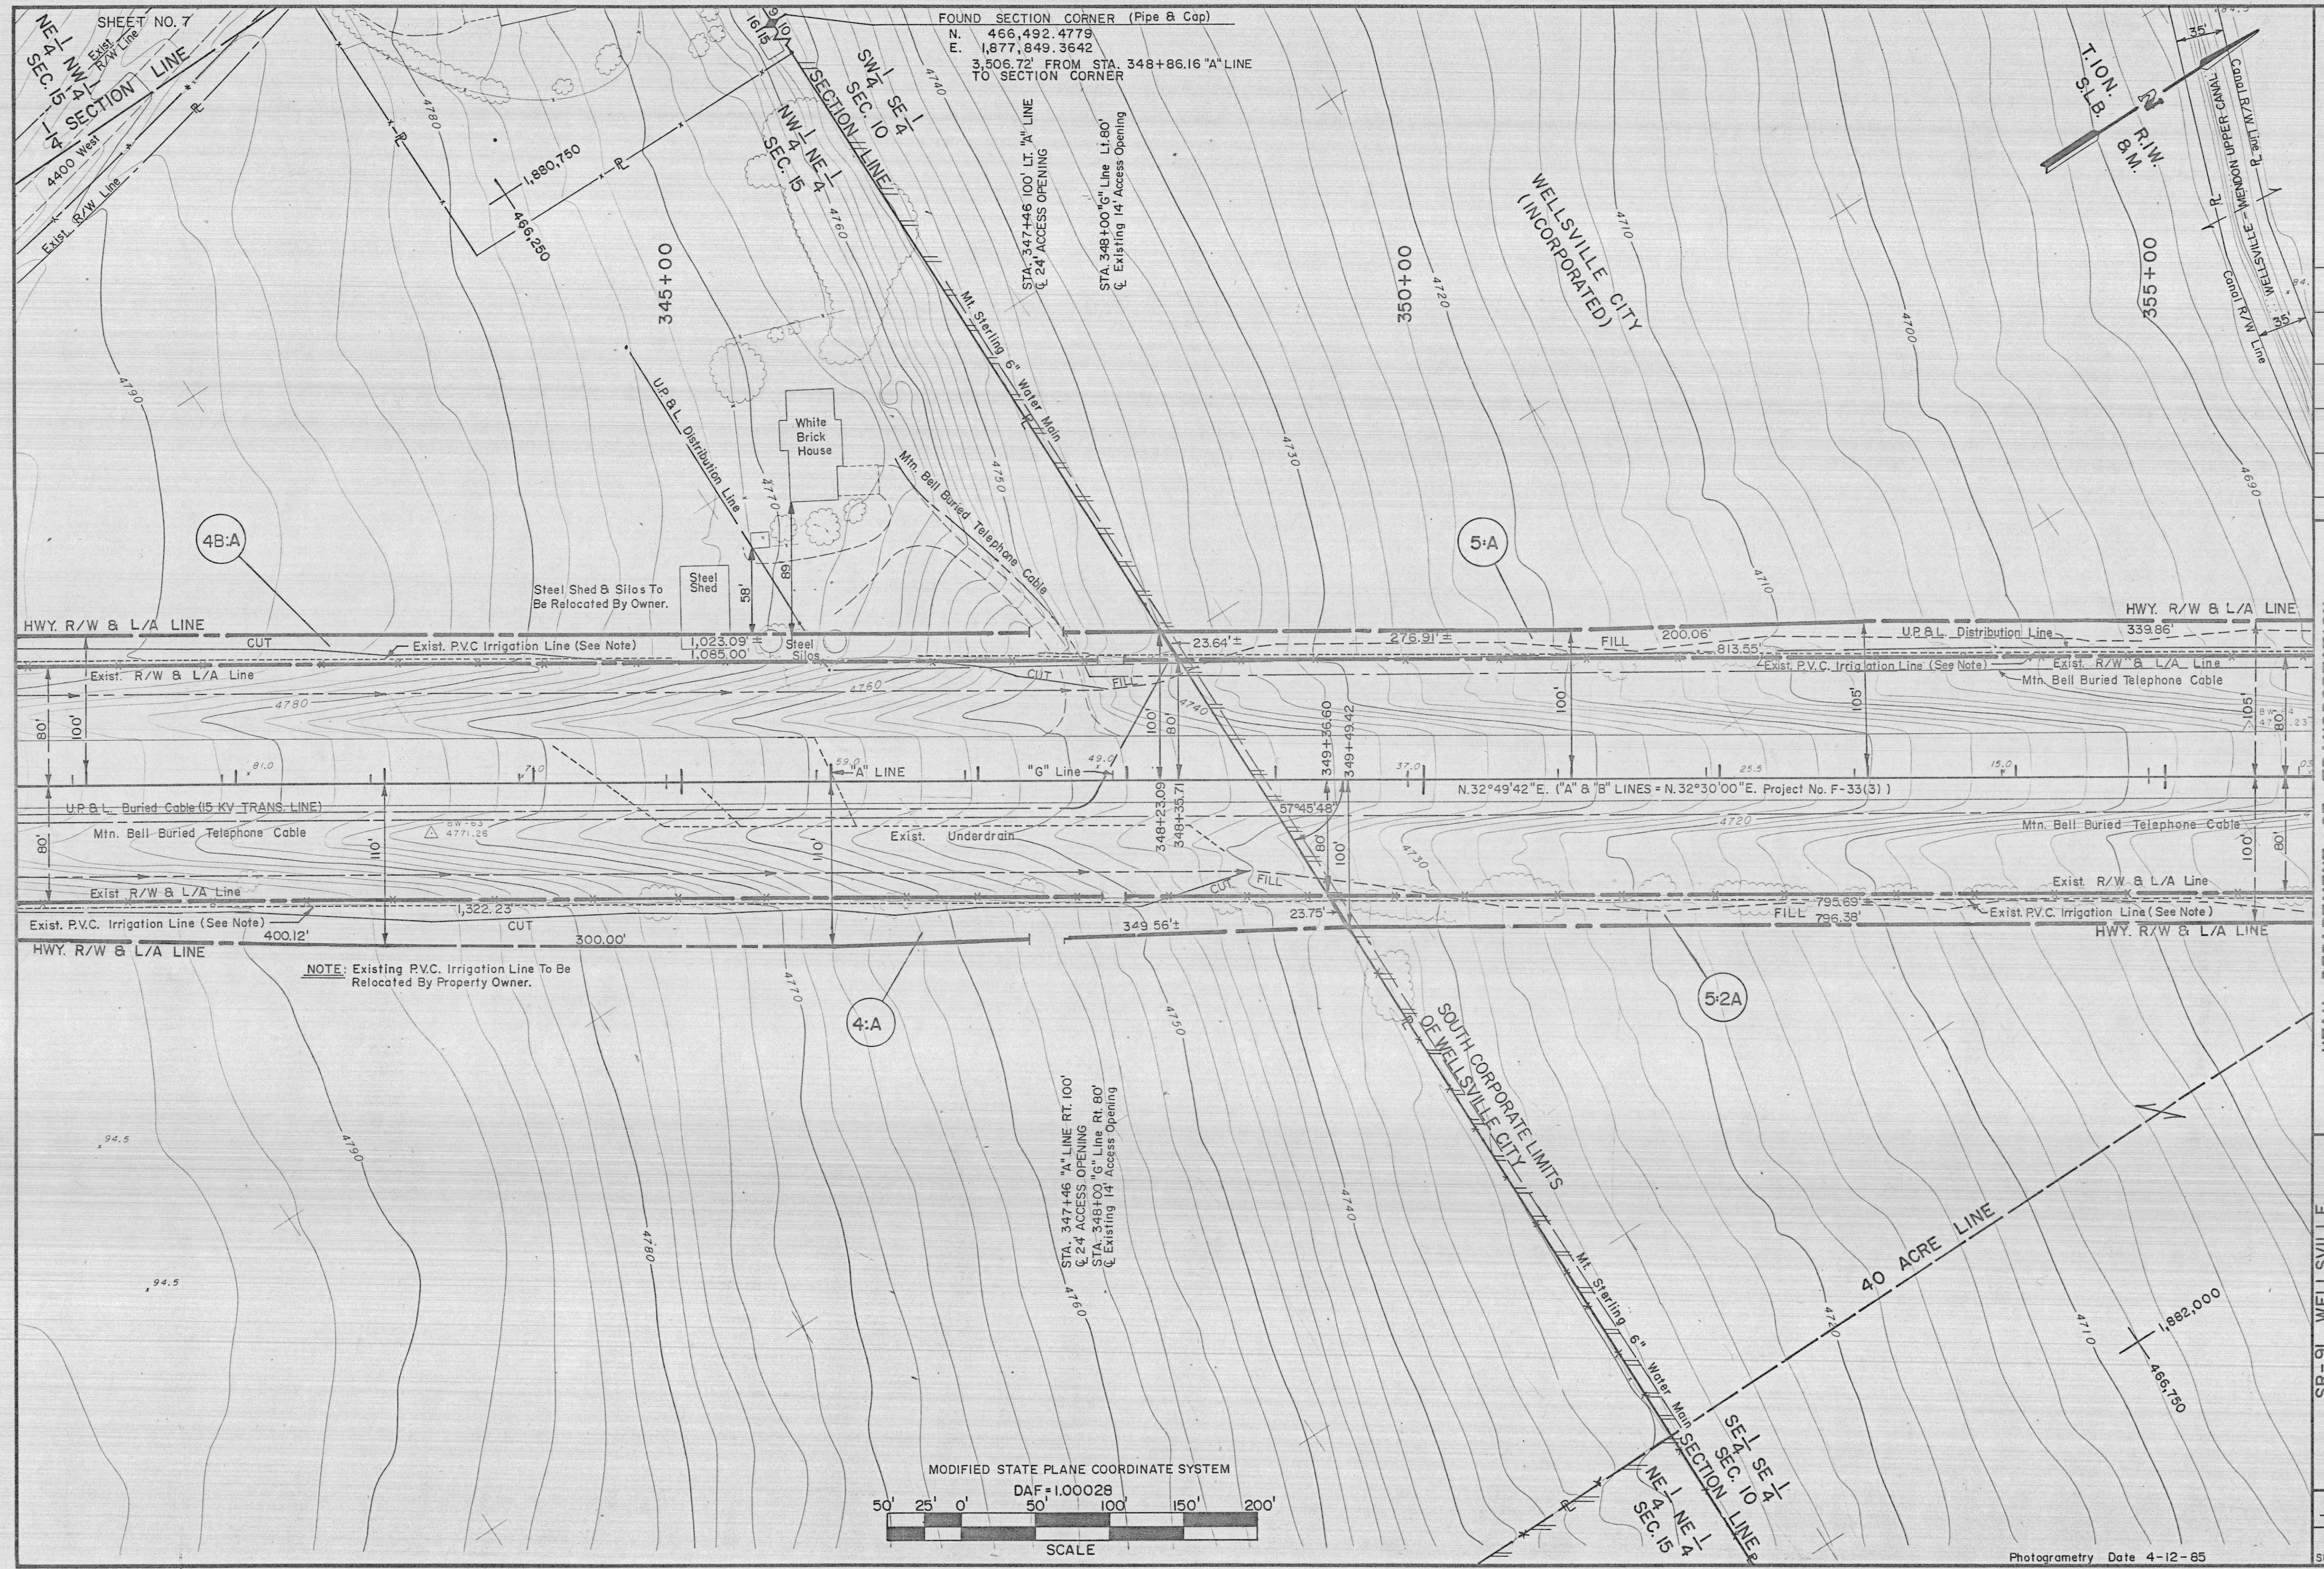

FOUND SECTION CORNER (Pipe & Cap)
N. 466,492.4779
E. 1,877,849.3642
3,506.72' FROM STA. 348+86.16 "A" LINE
TO SECTION CORNER


STA. 347+46 "A" LINE RT. 100'
24' ACCESS OPENING
STA. 348+00 "G" LINE RT. 80'
Existing 14' Access Opening

NOTE: Existing P.V.C. Irrigation Line To Be Relocated By Property Owner.


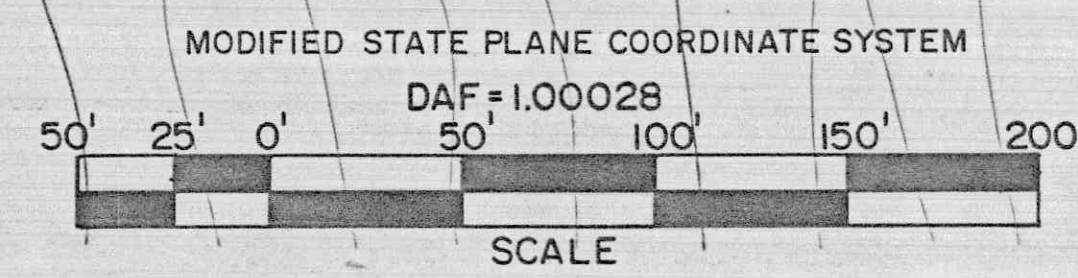


SR-91, WELLSVILLE CORNER MT. STERLING RD. TO GREEN'S CORNER		UTAH DEPARTMENT OF TRANSPORTATION DISTRICT ONE RIGHT OF WAY		ODGEN, UTAH	
R/W PLAN SHEET		APPROVAL RECOMM. 1-27-88 DATE		APPROVED 1/27/88 DATE	
PROJECT NUMBER F-017 (15)		DESIGN J.W.T. 2/87		CHECK J.W.T. 2/87	
CACHE COUNTY		DRAWN B.F.B. 2/87		CHECK J.W.T. 2/87	
SHEET NO. 7		REVISIONS		REMARKS	
		NO.		DATE	
		DESIGN		REVISIONS	
		MAPS		BY	
		REV. BY		DATE	
		ORIGINAL		SUBMISSION FOR AUTHORIZATION	
		3-14-88		DATE	

Photogrammetry Date 4-12-85

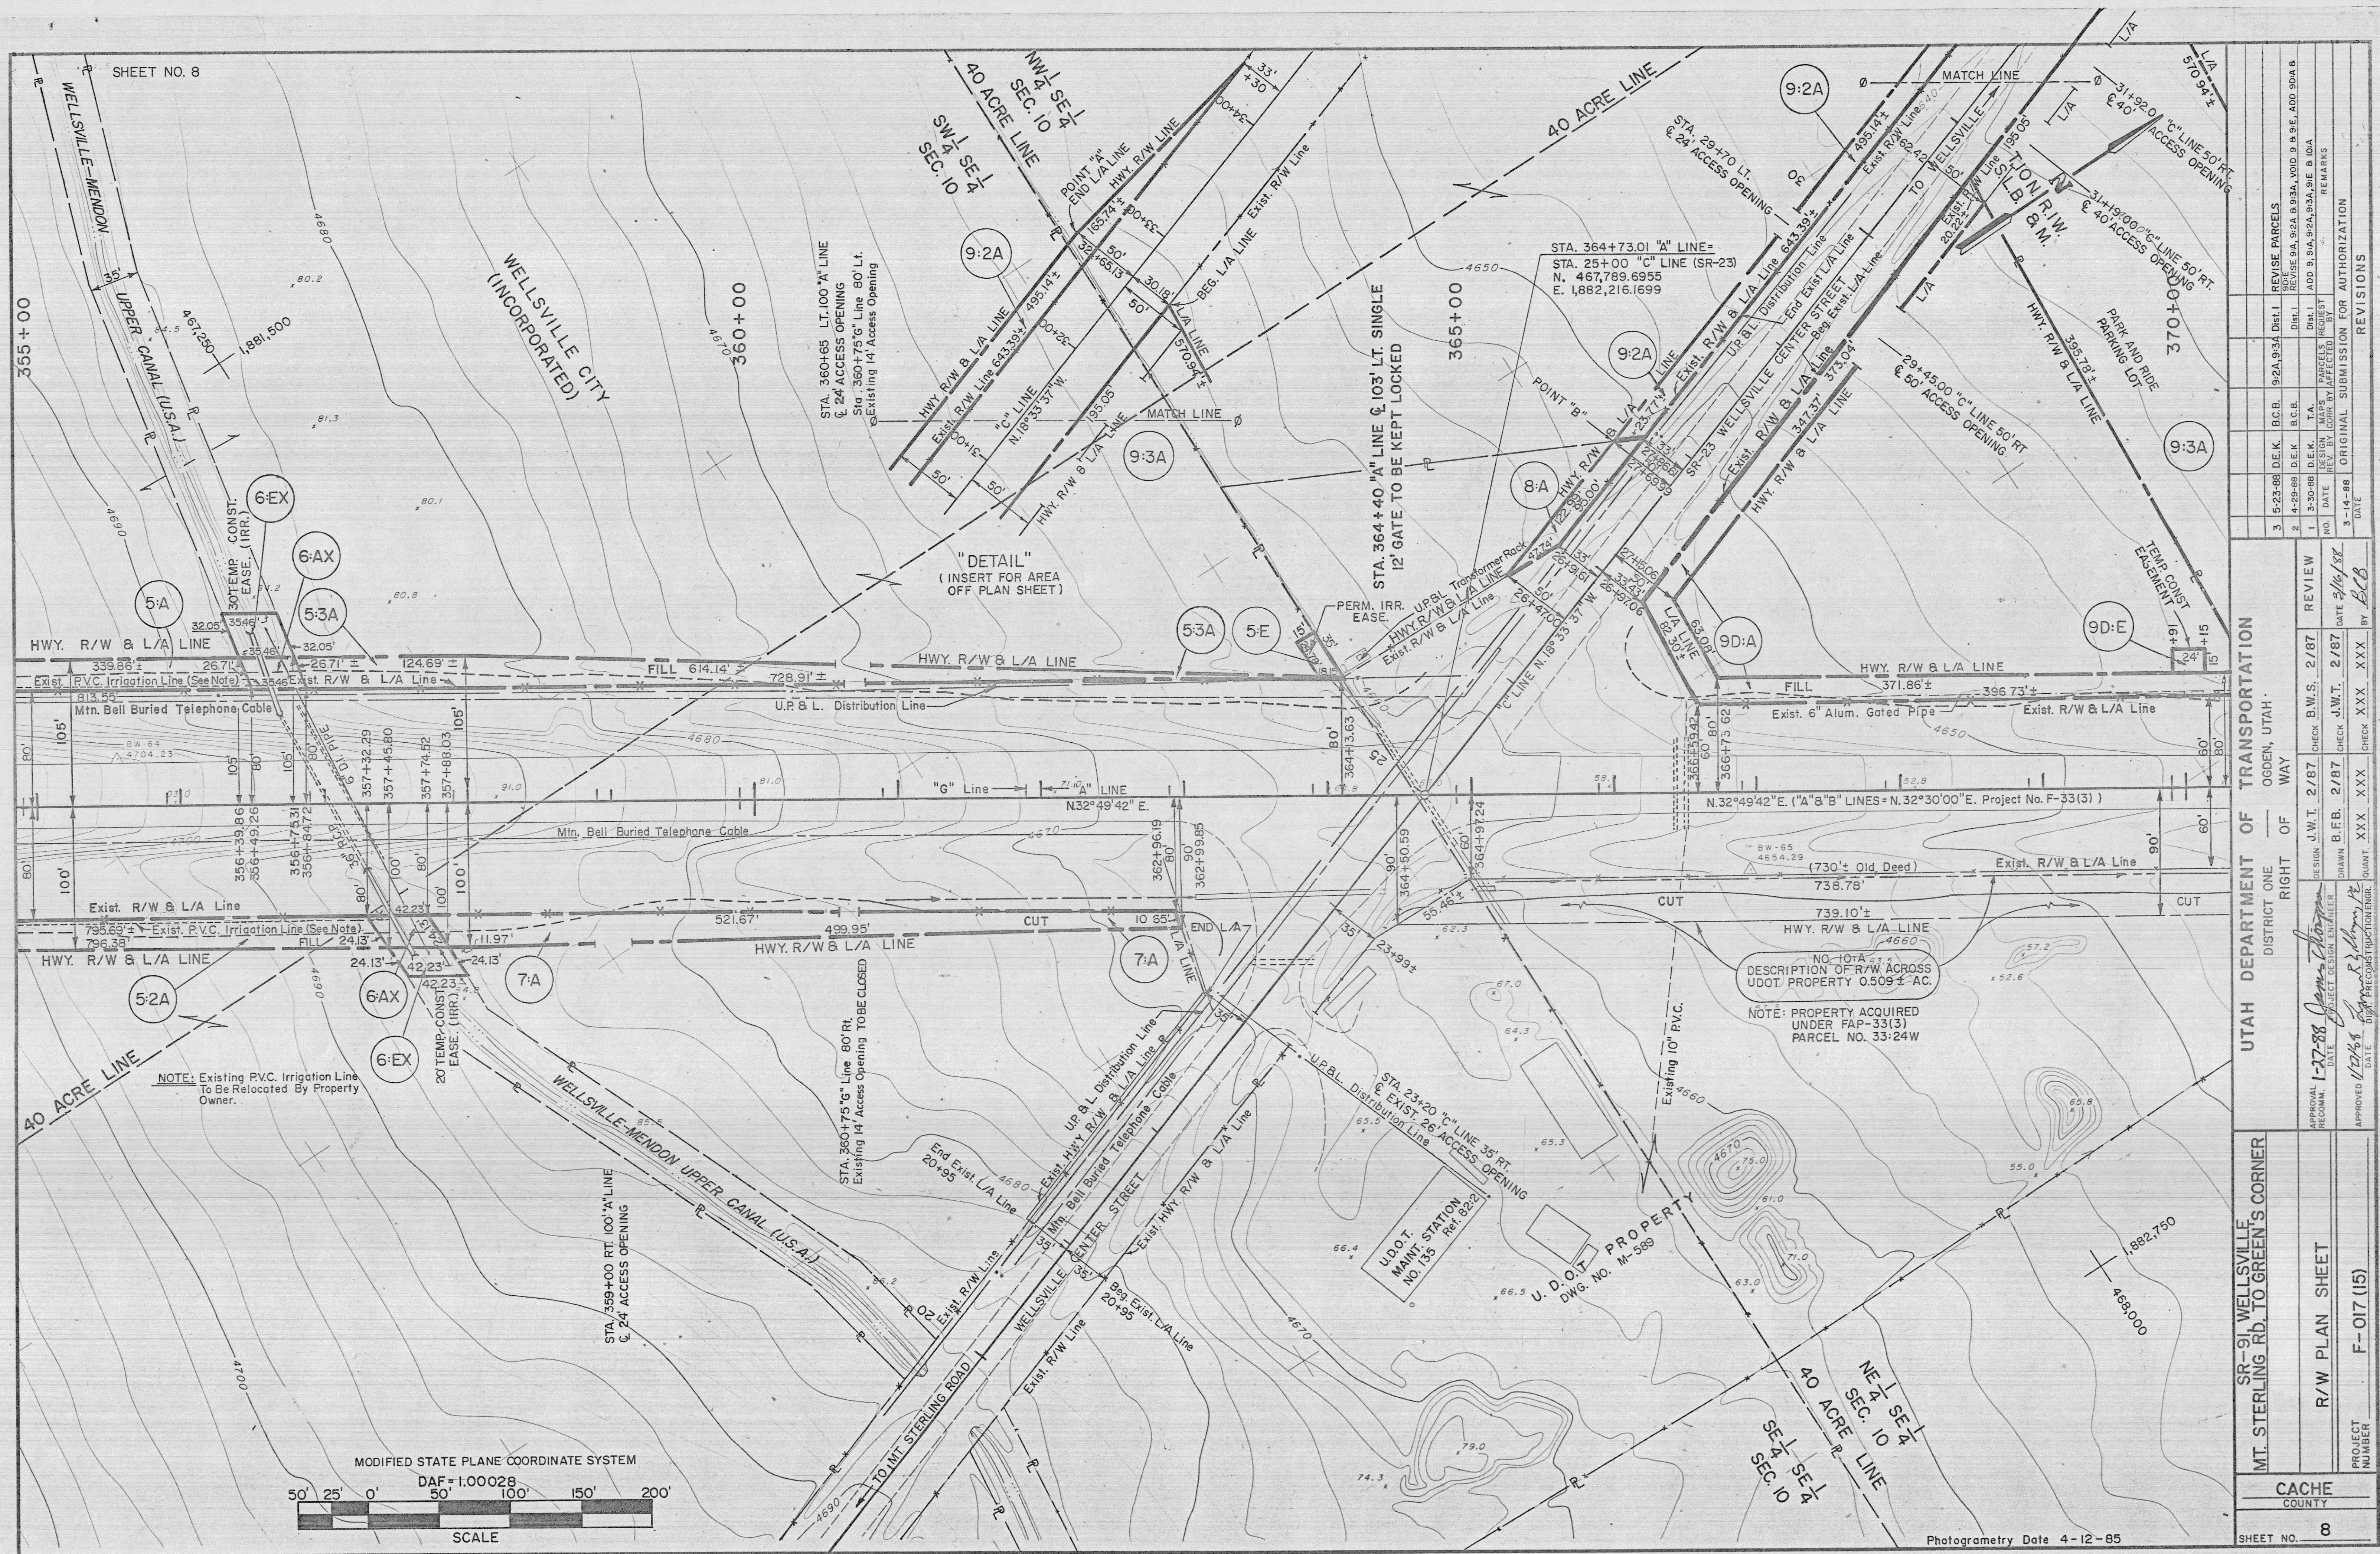

Project: F-017 (15)
County: Kane
Route: 9
End Point: 0.000
Sheet: 9
Scale: 1"=100'

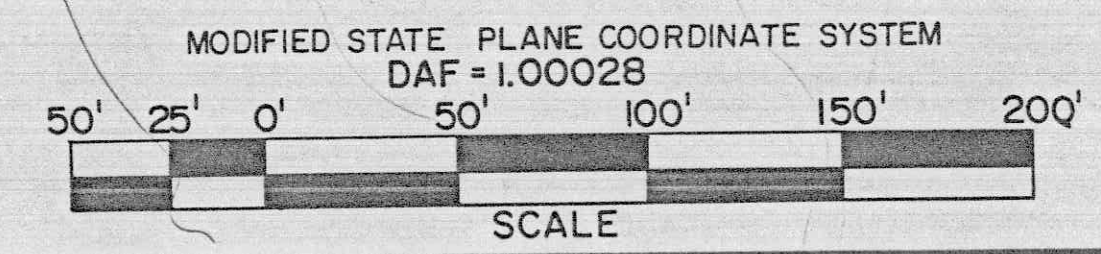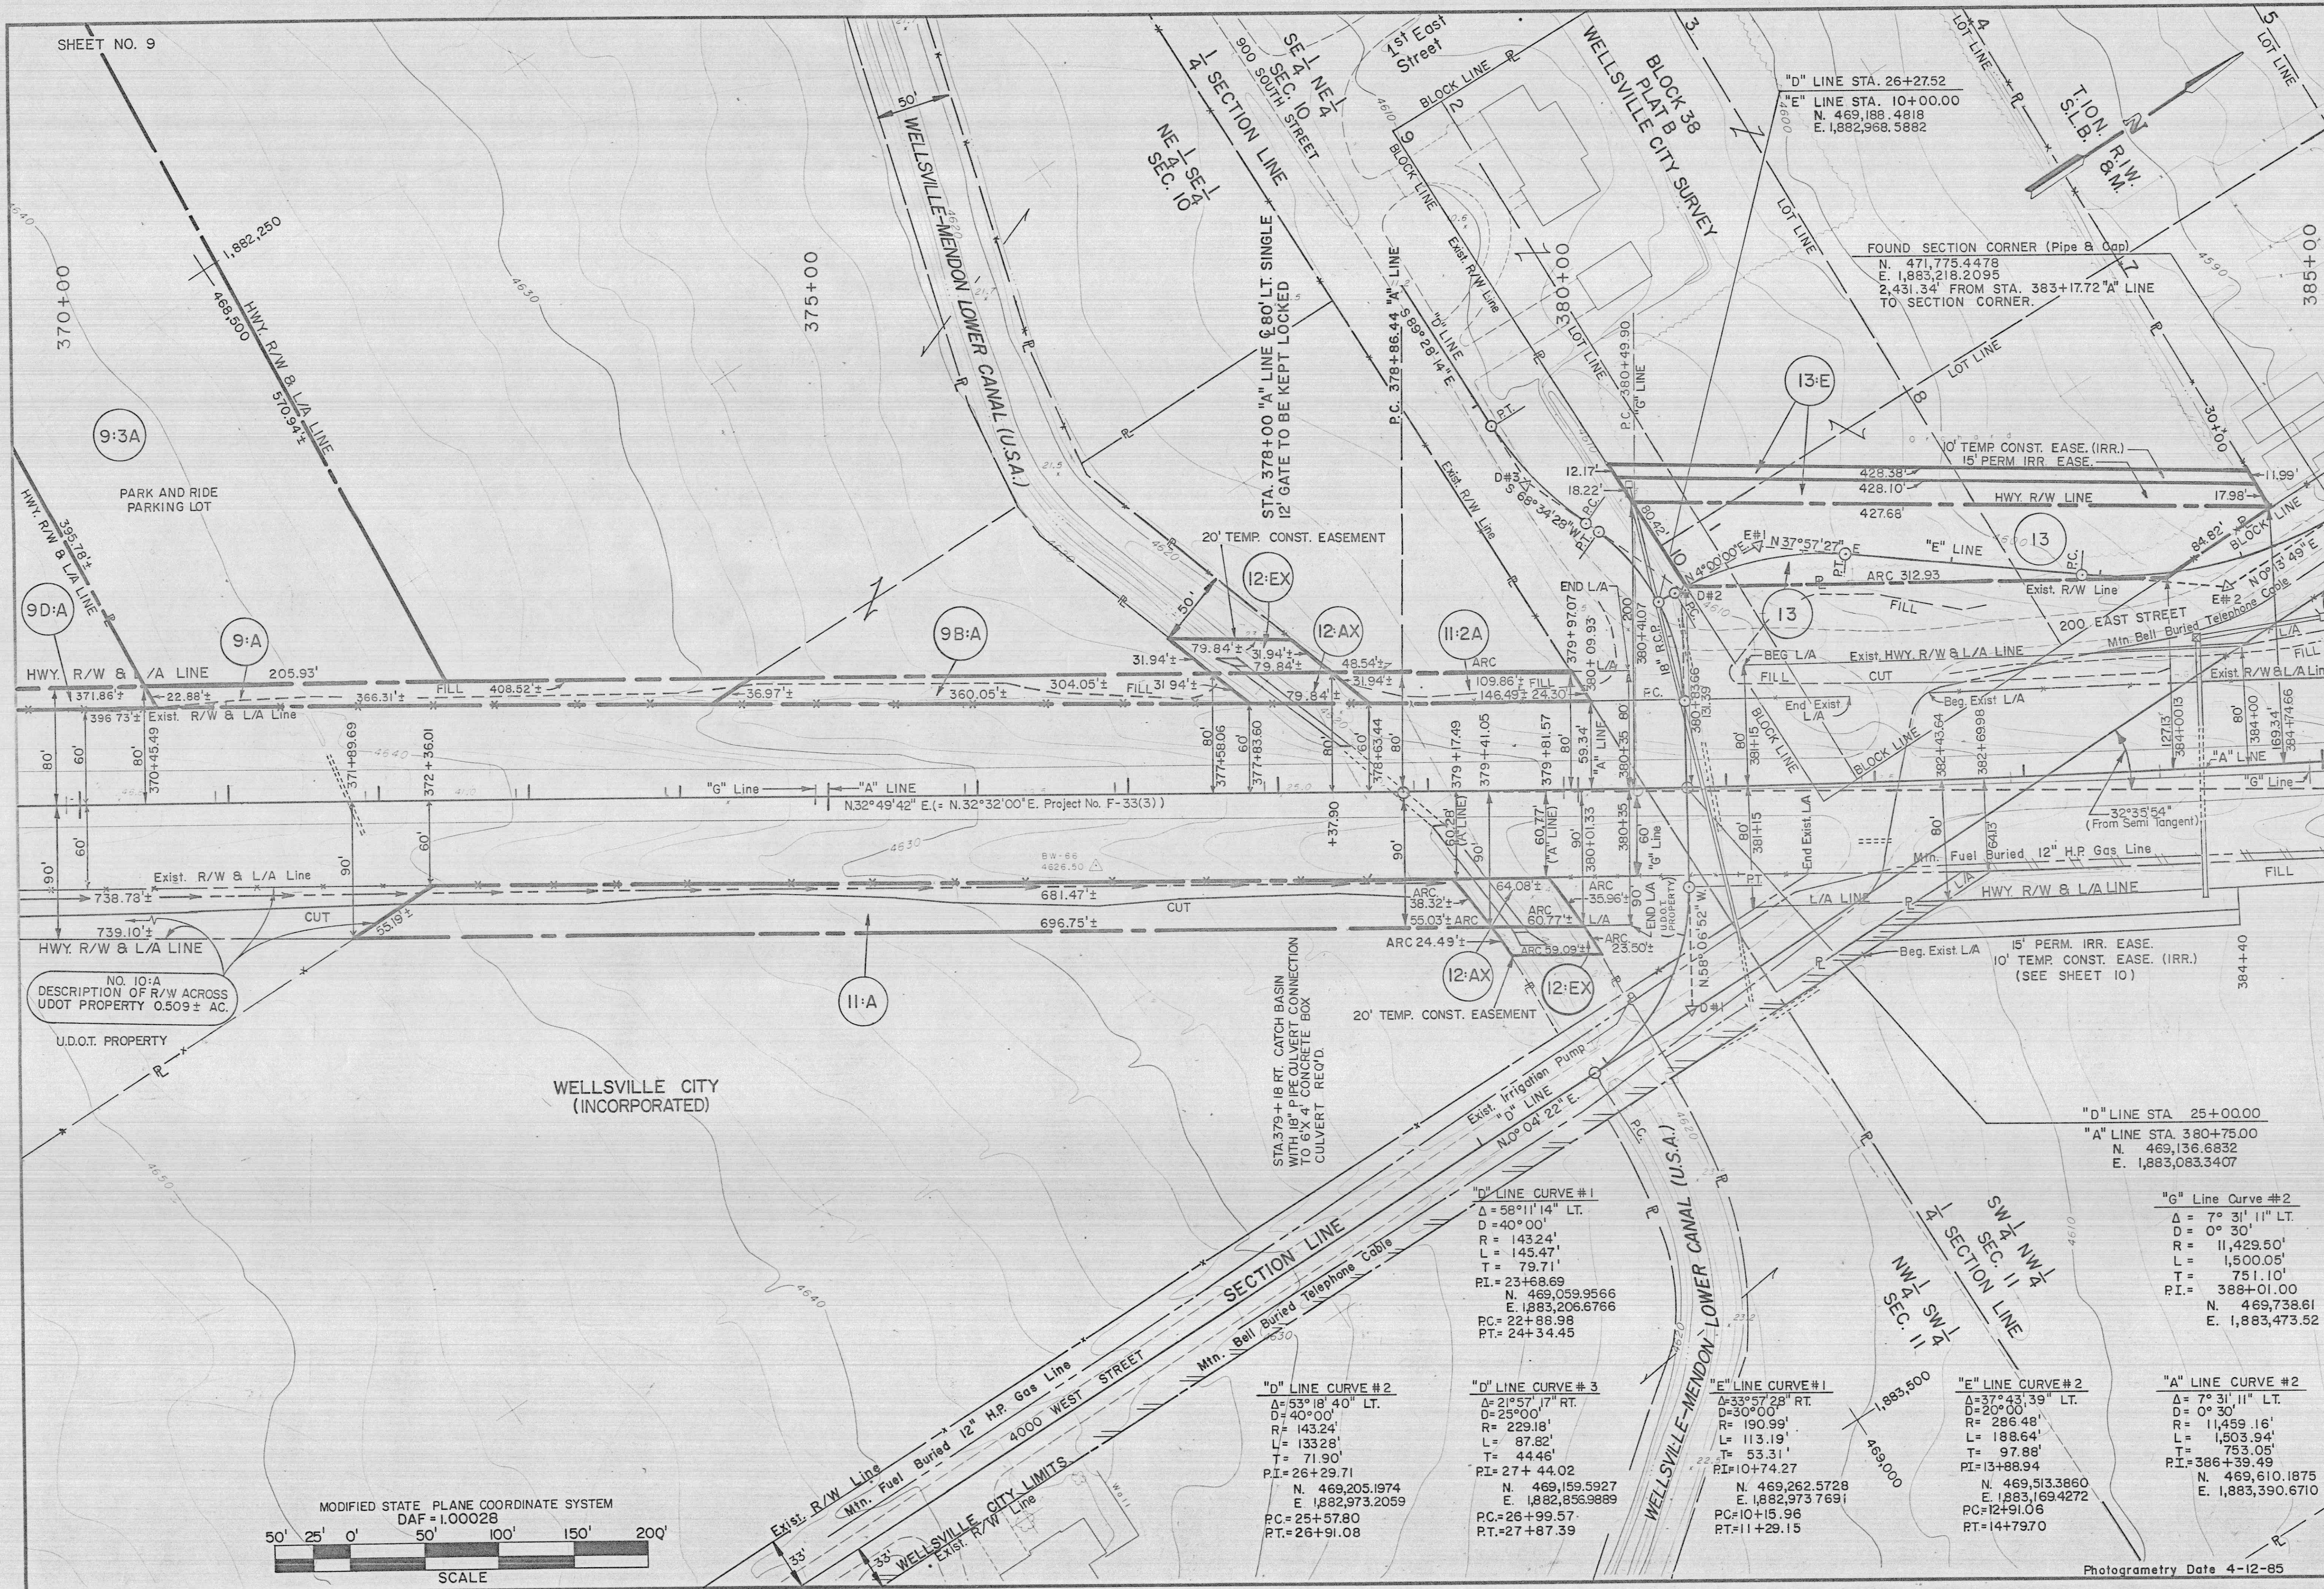

UTAH DEPARTMENT OF TRANSPORTATION		DISTRICT ONE		RIGHT OF WAY		ODGEN, UTAH	
SR-91, WELLSVILLE		MT. STERLING RD. TO GREEN S CORNER		R/W PLAN SHEET		F-017 (15)	
CACHE COUNTY		SHEET NO. 9		PROJECT NUMBER		F-017 (15)	
APPROVAL		DATE		DATE		DATE	
DESIGN		2-26-88		2-26-88		2-26-88	
CHECK		2-26-88		2-26-88		2-26-88	
REVIEW		2-26-88		2-26-88		2-26-88	
BY		J. J. Thompson		J. J. Thompson		J. J. Thompson	
PROJECT DESIGN ENGINEER		DATE		DATE		DATE	
CONSTRUCTION ENGINEER		DATE		DATE		DATE	
DIST. 1		REVISE PARCEL		REVISE 9A, ADD 93A & 94A		REMARKS	
9-3A		B.C.B.		PANELS		BY	
5-23-88		D.E.K.		REV. BY		ORIGINAL SUBMISSION FOR AUTHORIZATION	
1-4-29-88		NO.		DATE		DATE	
3-14-88		DATE		DATE		DATE	

Project# F-017(15)
Date 2-24-88
By: J. H. Thompson
Checked: J. H. Thompson
Sheet: 21 of 06
Sheet Type: 06

SHEET NO. 21

PARCEL NO.	OWNER	NET. AC.	SQ. FT.	EXIST. R/W AC. IN DEED	OWNERSHIP AC.	REMAINING AC. LEFT	RIGHT
SHEET NO.14							
29:A	C. GORDON MAUGHAN, et al	0.320±	13,947	NONE	4.405±	2.582±	1.503±
30:A	LOUIS BRENCHLEY, et al	0.394	17,160	NONE	2.727±	2.333±	NONE
31:A	ARNOLD P. MAUGHAN, et al	0.899	39,158	NONE	15.720±	14.821±	NONE

SHEET NO.15

33:A	MARSHALL P. MAUGHAN, et al	1.329±		NONE	9.557±	8.228±	NONE
REF: 33:A	" " " " "	1.360±		NONE	9.558±	8.228±	NONE
33:E	" " " " "	0.561±	(TEMPORARY)				
33B:A	(UNKNOWN)	0.031±	1,363	NONE	0.031±	NONE	NONE
34:A	C. GORDON MAUGHAN, et al	0.51±	22,105	NONE	6.88±	5.45±	40210

PARCEL NO.	OWNER	NET. AC.	SQ. FT.	EXIST. R/W AC. IN DEED	OWNERSHIP AC.	REMAINING AC. LEFT	RIGHT
SHEET NO.16							
34:A	C. GORDON MAUGHAN, et al	0.51±	22,105	NONE	6.88±	5.45±	40210
34:E	" " " " "	0.14±	(PERPETUAL)				
35:A	ARNOLD P. MAUGHAN, et al	0.17±	7,590	NONE	5.80±	5.63±	NONE
35:E	" " " " "	1.04±	(PERPETUAL)				
35:2E	ARNOLD P. MAUGHAN, et al	0.061	(PERPETUAL)				
38:A	BOYD H. HILL, et al	1.231±		NONE	29.36±	*	12.90±
38:3A	" " " " "	0.094±	4,089	NONE	27.87±	**	**
38:E	" " " " "	0.285±	(PERPETUAL)				
* = 5.09± East of SR-101 10.14± West of SR-101							

SHEET NO.17

38:2A	BOYD H. HILL, et al	0.263±	11,456	NONE	28.13±	**	12.90±
38:2E	" " " " "	0.101±	(PERPETUAL)				
38:2E	" " " " "	0.067±	(TEMPORARY)				
39:A	JOHN L. CARTWRIGHT, et al	0.069±	3,020	NONE	0.319	10863	NONE
40:A	PERRY ELLIS CARTWRIGHT, et al	0.029±	1,280	NONE	0.720	30097	NONE
REF: 41:A	STATE ROAD COMMISSION (U.D.O.T.)	0.261±	11,388				
42:AX	UNION PACIFIC RAILROAD COMPANY	0.062±	2,694	NONE			
42:EX	" " " " "	0.037±	(PERPETUAL)				
42:EX	" " " " "	0.025±	(TEMPORARY)				

** = 5.09± East of SR-101
9.88± West of SR-101
*** = 8.65± South of SR-101
4.16± North of SR-101

SR-91, WELLSVILLE
MT. STERLING RD. TO GREENS CORNER

R/W SUMMARY

CACHE
COUNTY

SHEET NO. 21

UTAH DEPARTMENT OF TRANSPORTATION

PROJECT
NUMBER F-017(15)

APPROVAL
RECOMM. DATE 2-24-88
PROJECT DESIGN ENGINEER
DATE 2/24/88
DESIGNER
DATE 2/24/88
CHECKER
DATE 2/24/88
QUANT.

REVIEW
DATE 4/25/88
BY BCB

NO. 1
DATE 5-18-88
DESIGN
REV. BY CORR. BY AFFECTED BY
ORIGINAL SUBMISSION FOR AUTHORIZATION
REVISIONS
DATE 3-14-88

2
10/8/89
E.R.
DCB
35:2E
LRZ
ADD. PARCEL
38:2A, 38:2E B Added 42:AX, 42:EX
REMARKS

Project: F-017(15)
County: 0655
Base Ref Post: 41
Final Ref Post: 20
Sheet Type: 06

SHEET NO. 20

PARCEL NO.

OWNER

NET. AC.

SQ. FT.

EXIST. R/W
AC. IN DEED

OWNERSHIP
AC.

REMAINING AC.
LEFT RIGHT

SHEET NO.9

9-A	VERNON D. BANKHEAD, TRUSTEE	0.178±	7,748	NONE	53.964±	53.786±	NONE
9-3A	" " " "	1.997±		NONE	53.564±	51.567±	NONE
9B-A	" " " " , et al	0.152±	6,641	NONE	0.48±	0.33±	NONE
9D-A	" " " " " "	0.359±	15,657	NONE	1.988±	1.629±	NONE
(DESC) 10-A	STATE ROAD COMMISSION (U.D.O.T.)	0.509±	22,172	NONE	6.84±	NONE	6.33±
11-A	MAURICE R. PITCHER, et al	0.494	21,506	NONE	10.89±	0.94±	9.46±
11-2A	" " " " " "	0.070	3,072	NONE	10.87±	0.96±	9.84±
12-AX	WELLSVILLE-MENDON LOWER CANAL (U.S.A.)	0.079	3,452	UNDETERMINABLE			
12-EX	" " " " " "	0.064	(TEMPORARY)				
13	MILTON J. BODILY, et al	0.490	21,338	NONE	3.904±	3.414±	NONE
13-E	" " " " " "	0.147	(PERPETUAL)				
13-E	" " " " " "	0.098	(TEMPORARY)				

SHEET NO.10

14-A	PAUL L. LINDLEY, et al	0.20±	9,006	0.01±	6.62	NONE	6.41±
14-E	" " " " " "	0.07±	(PERPETUAL)				
14-E	" " " " " "	0.05±	(TEMPORARY)				
15-A	RUSSELL D. GLENN, et al	0.472±	20,564	NONE	1.349±	38,205	NONE
15-E	" " " " " "	0.137	(PERPETUAL)				
15-E	" " " " " "	0.084	(TEMPORARY)				
16-A	GEORGE CLEON HOUSLEY, et al	0.243±	10,582	NONE	1.194±	41,423	NONE
REF. 16-A	GEORGE CLEON HOUSLEY, et al	0.330±	14,390	NONE	1.920±	1.590±	NONE
17-A	HEBER K. NICHOLAS, et al	0.94±	40,946	0.05±	8.55±	7.56±	NONE

PARCEL NO.

OWNER

NET. AC.

SQ. FT.

EXIST. R/W
AC. IN DEED

OWNERSHIP
AC.

REMAINING AC.
LEFT RIGHT

SHEET NO.11

17-A	HEBER K. NICHOLAS, et al	0.86	37,461	0.036	8.22±	7.32±	NONE
18-A	SARA J. MURRAY	1.21±		NONE	25.44±	24.23±	NONE
19-E	JAY B. & BETTY R. BANKHEAD, TRUSTEES	0.06	(PERPETUAL)				
21-A	MAURICE R. PITCHER, et al	0.364±	15,839	NONE	6.24±	5.81±	3050±

SHEET NO.12

21-A	MAURICE R. PITCHER, et al	0.364±	15,839	NONE	6.24±	5.81±	3050±
21-2A	" " " " " "	0.052±	2,284	NONE	5.88±	5.76±	3050±
21-E	" " " " " "	0.202±	(PERPETUAL)				
21B-A	" " " " " "	0.112±	4,880	NONE	(UNDETERMINABLE)		
21B-E	" " " " " "	0.014±	(PERPETUAL)				
23-A	LELAND P. MAUGHAN	0.661±	28,810	NONE	1.339±	0.678±	NONE
23-E	" " " " " "	0.435±	(PERPETUAL)				
24-A	ROBERT A. BROWN, et al	0.34±	14,948	NONE	9.87±	3.63±	5.67±
24-E	" " " " " "	0.54	(PERPETUAL)				
25-A	ERNEST WARREN COX	0.42±	18,449	NONE	1.30±	38,179±	NONE
25-E	" " " " " "	0.10±	(TEMPORARY)				

SHEET NO.13

25-A	ERNEST WARREN COX	0.42±	18,449	NONE	1.30±	38,179±	NONE
26-A	FRANCIS JAY MAUGHAN, et al	0.82±	35,739	NONE	19.87±	16.07±	2.98±
26	" " " " " "	0.07±	3,023	NONE	19.05±	16.07±	2.91±
26-E	" " " " " "	0.13±	(PERPETUAL)				
26-2E	" " " " " "	0.02	(TEMPORARY)				
26-3E	" " " " " "	0.08±	(PERPETUAL)				
26-4E	" " " " " "	0.02	(TEMPORARY)				
27-A	G. RAY MAUGHAN & SHARON M. NEILSON, TRUSTEES	0.437±	19,036	NONE	1.60±	1.16±	NONE

UTAH DEPARTMENT OF TRANSPORTATION

SR-91 WELLSVILLE
MT. STERLING RD TO GREENS CORNER

R/W SUMMARY

PROJECT NUMBER
F-017(15)

CACHE
COUNTY

SHEET NO. 20

7	19-22-88	DEK	WEL	16-E	DIST. I	VOID PARCEL
6	5-23-88	DEK	BCB	9-3A	DIST. I	REVISE PARCEL
5	5-8-88	DEK	DEK	23-ST	OWNER	VOID 23-ST
4	4-29-88	DEK	BCB	9-A, 9-3A	DIST. I	REVISE 9-A, ADD 9-3A & 9-D
3	4-29-88	DEK	BCB	9-A, 9-3A	DIST. I	ADD 14-A, 15-A, 16-A, 16-E, 17-A, 29-A, 30-A, 31-A
2	4-18-88	DEK	BCB	9-A, 9-3A	DIST. I	ADD 25-A, 26-E, 26-A, 26-E, 26-3E, 26-4E & 27-A
1	4-18-88	DEK	BCB	9-A, 9-3A	DIST. I	ADD 14-A, 15-A, 21-A, 21-A, 21-E, 21-B, 21-B, 21-A, 21-B
NO	DATE	DESIGN	MAPS	PARCELS	REQUEST	REMARKS
3-14-88	DATE	REV. BY	COOR. BY	AFFECTED	BY	ORIGINAL SUBMISSION FOR AUTHORIZATION
	DATE					REVISIONS

PARCEL NO.

OWNER

NET. AC. SQ. FT.

EXIST. R/W
AC. IN DEED

OWNERSHIP
AC.

REMAINING AC.	
LEFT	RIGHT
1	1
2	2
3	3
100	100

SHEET NO.5

SHEET NO.6

SHEET NO.7

PARCEL NO.

OWNER

NFT AC SQ FT

EXIST. R/W
AC. IN DEED

OWNERSHIP
AC

REMAINING AC.	
LEFT	RIGHT
1	1
2	2
3	3
100	100

SHEET NO.8

SR-91, WELLSVILLE
MT. STERLING RD TO GREEN'S CORNER

R/W SUMMARY

PROJECT NUMBER	F-017(15)
----------------	-----------

CACHE
COUNTY

SHEET NO. 19


UTAH DEPARTMENT OF TRANSPORTATION

UTAH DEPARTMENT OF TRANSPORTATION							
APPROVAL PROGRAM	1-27-88	DATE	DESIGN ENGINEER	10/87	CHECK	10/87	REVIEW
APPROVED	1/27/88	DATE	DRAWN	10/87	CHECK	10/87	DATE

[illegible]


REVISIONS

F-017(15)
005
41
Project:
Route:
Beg. Rd. Post:
End Rd. Post:
Sheet:
Sheet Type: 04

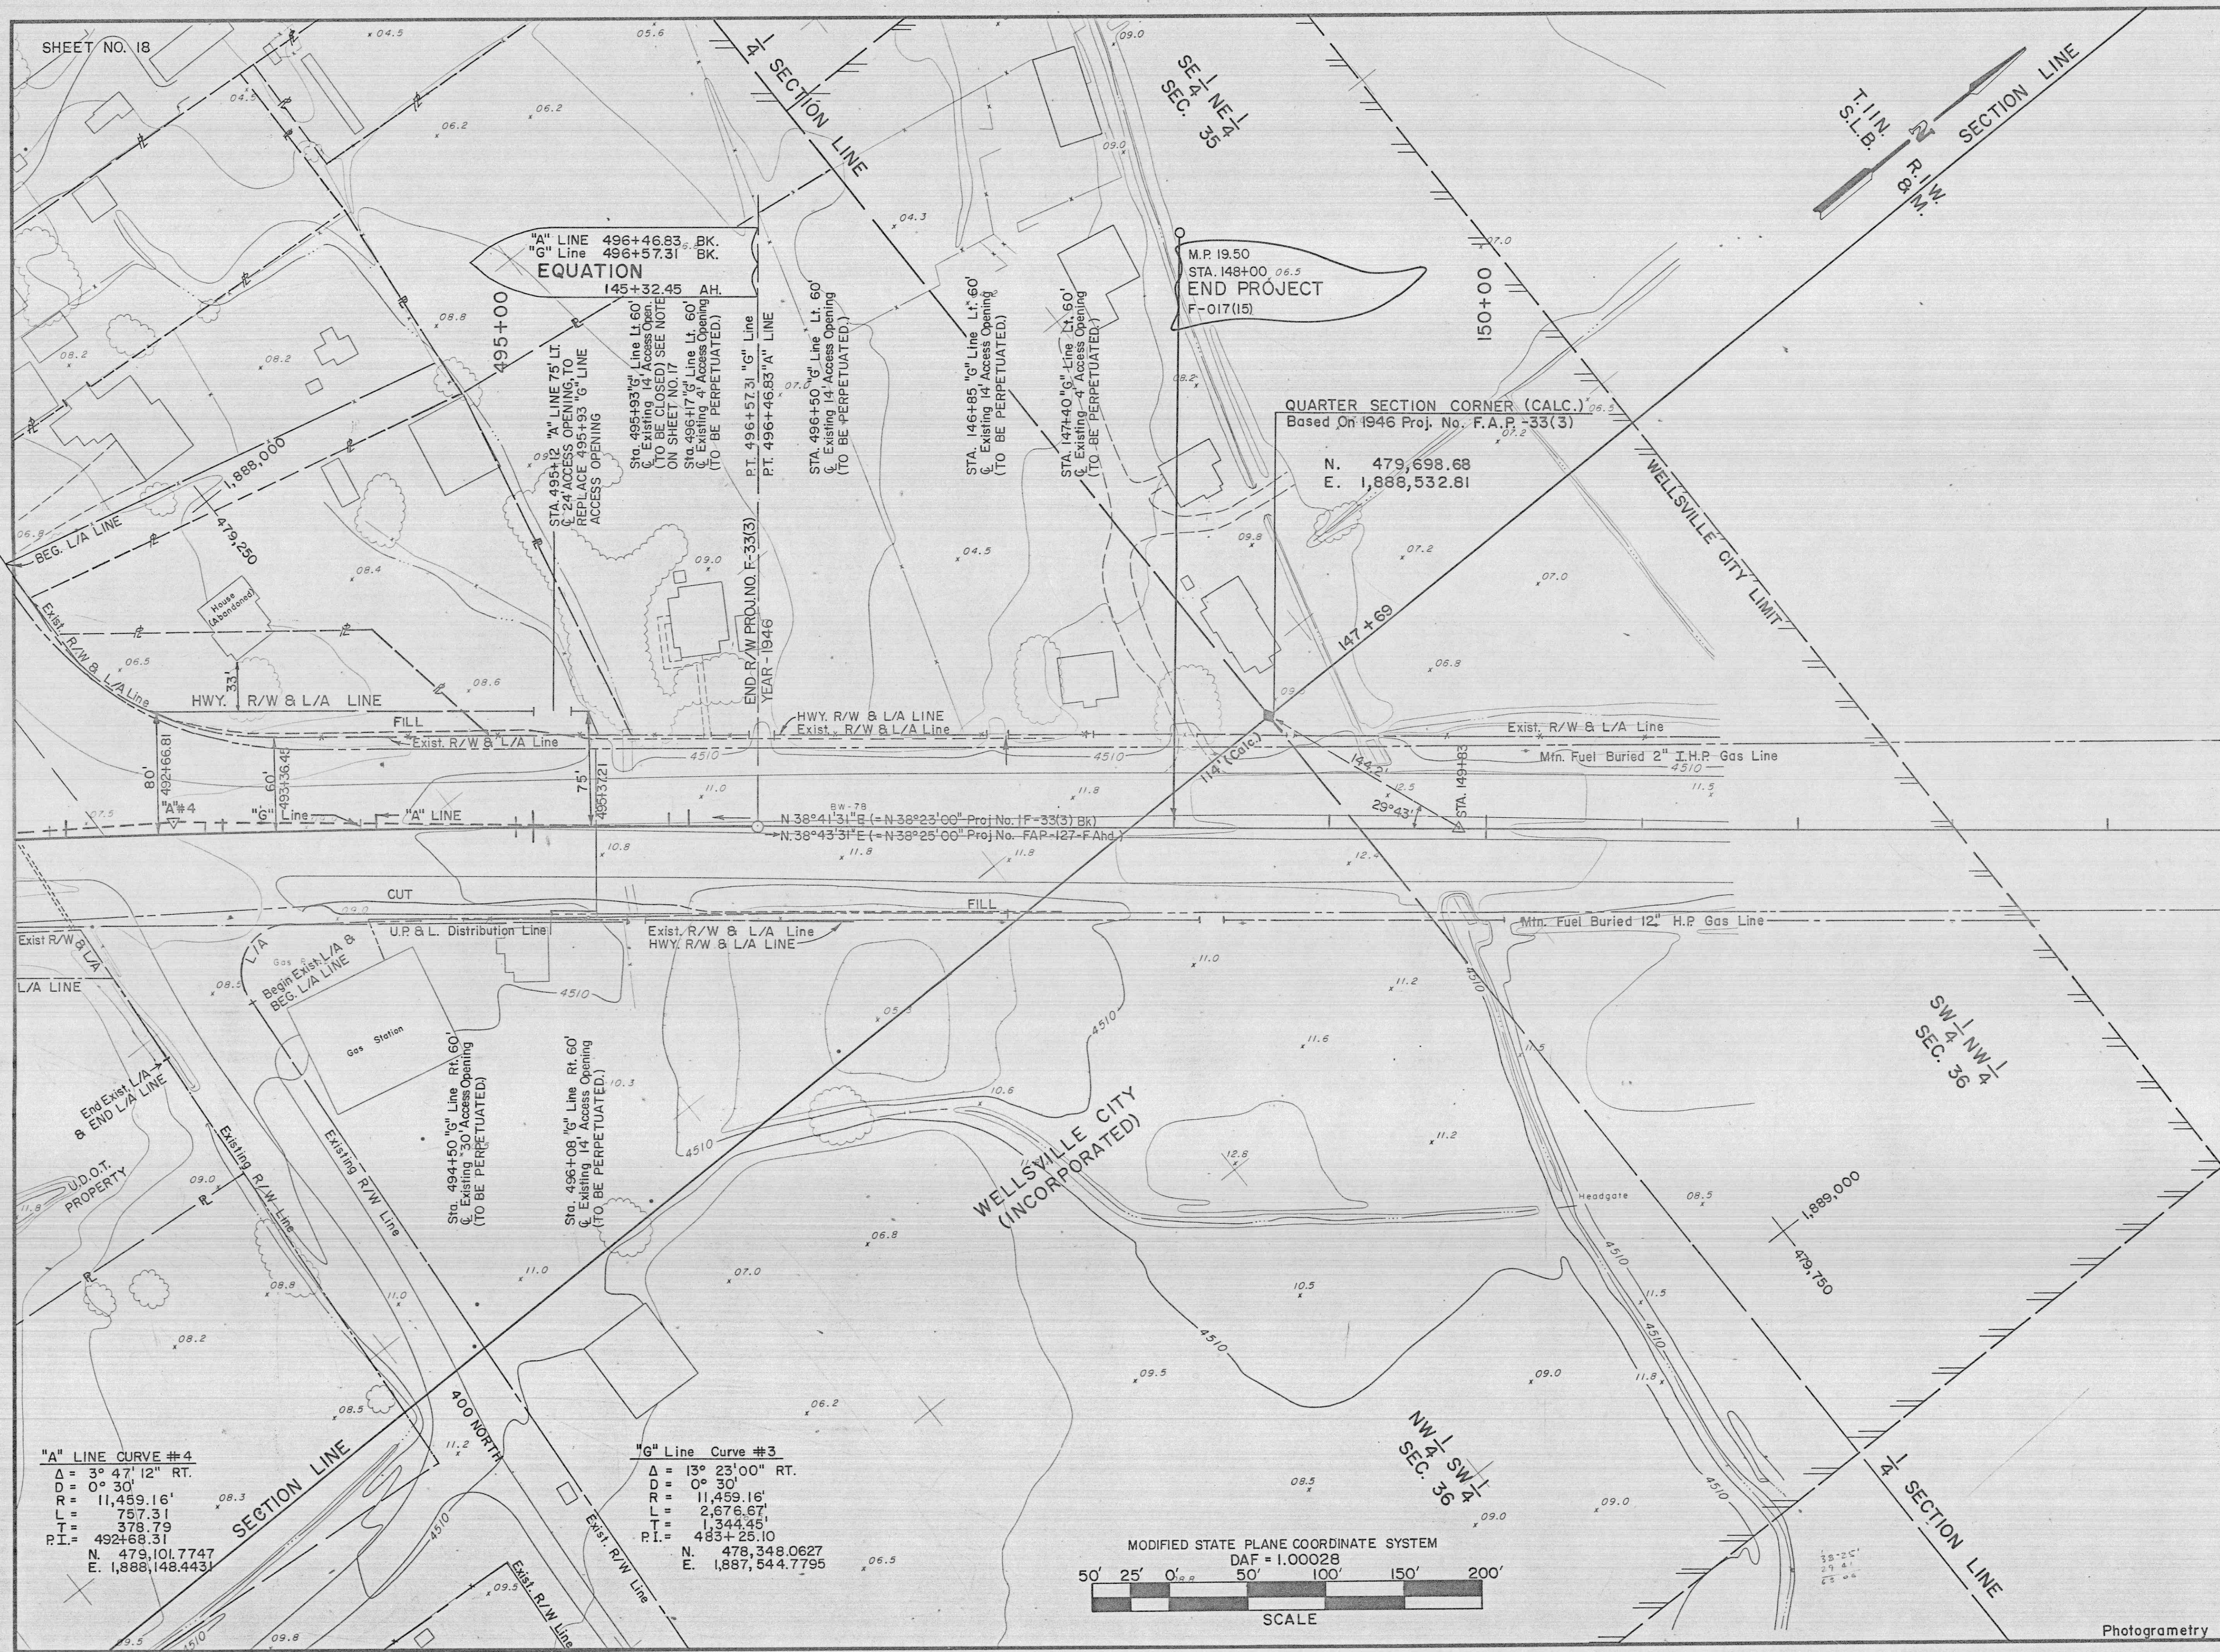

Photogrammetry Date 4-12-85

SR-91, WELLSVILLE, UTAH		UTAH DEPARTMENT OF TRANSPORTATION		DISTRICT ONE		RIGHT OF WAY		REVIEW		DATE		BY	
MT. STERLING RD. TO GREEN'S CORNER		OGDEN, UTAH		J.W.T.		J.W.T.		J.W.T.		5/12/88		XXX	
R/W PLAN SHEET		DATE		DRAWN		CHECK		CHECK		DATE		BY	
F-017(15)		2/14/88		J.W.T.		J.W.T.		J.W.T.		5/12/88		XXX	
PROJECT NUMBER		DATE		DRAWN		CHECK		CHECK		DATE		BY	
CACHE COUNTY		2/14/88		J.W.T.		J.W.T.		J.W.T.		5/12/88		XXX	
SHEET NO. 18		DATE		DRAWN		CHECK		CHECK		DATE		BY	
		2/14/88		J.W.T.		J.W.T.		J.W.T.		5/12/88		XXX	
		DATE		DRAWN		CHECK		CHECK		DATE		BY	
		2/14/88		J.W.T.		J.W.T.		J.W.T.		5/12/88		XXX	
		DATE		DRAWN		CHECK		CHECK		DATE		BY	
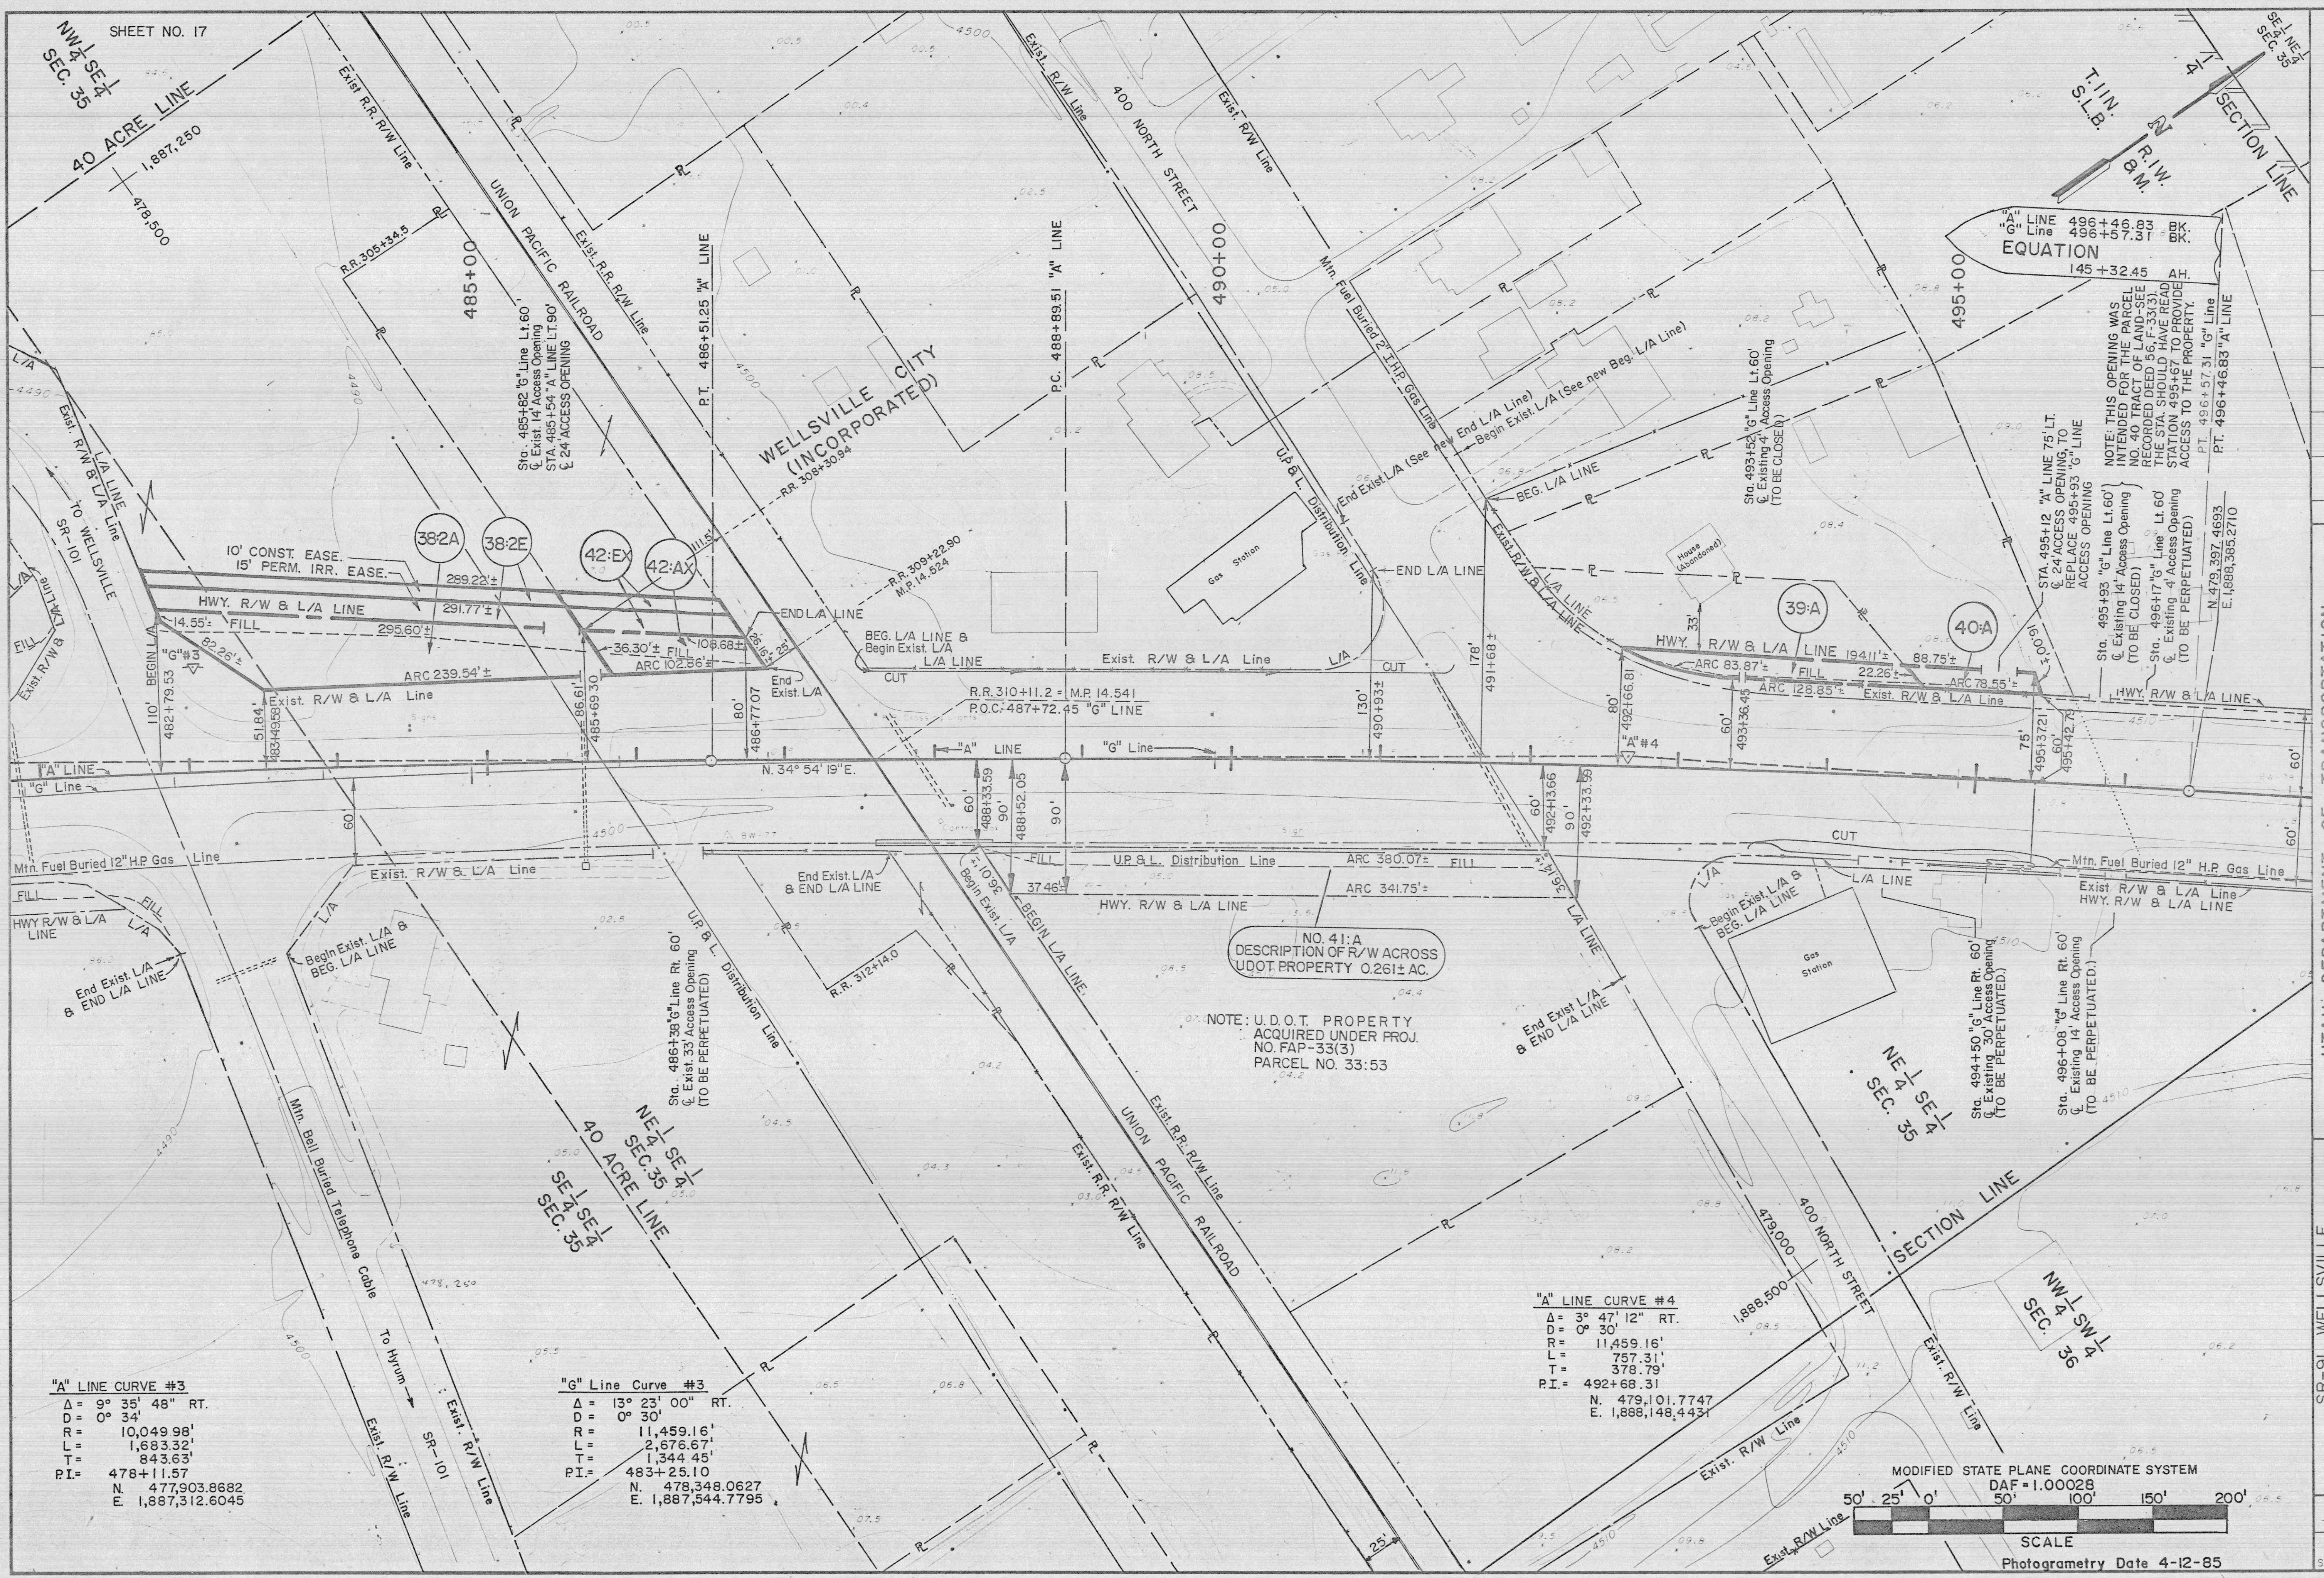

UTAH DEPARTMENT OF TRANSPORTATION
DISTRICT ONE
RIGHT OF WAY
ODGEN, UTAH

SR-91, WELLSVILLE
MT. STERLING RD. TO GREEN'S CORNER

R/W PLAN SHEET
F-017 (15)

CACHE
COUNTY

SHEET NO. 17

NO.	DATE	REVISIONS
2	5-19-88	B.C.B. 40A Dist. 1
1	5-10-88	B.C.B. 40A Dist. 1
3-14-88		ORIGINAL SUBMISSION FOR AUTHORIZATION

APPROVAL

DESIGN

DATE

2/15/85

PROJECT NUMBER

F-017 (15)

REVIEW

DATE

5/12/88

BY

B.C.B.

REMARKS

Revised to add ACCESS OPENING


Revised 38'2A & 38'2E Added 42'AX, 42'EX


Project: F-017 (15)
Route: 91
Sheet: 17
Sheet Type: 01

"A" LINE CURVE #3
Δ = 9° 35' 48" RT.
D = 0° 34'
R = 10,049.98'
L = 1,683.32'
T = 843.63'
PI = 478+11.57
N 477,903.8682
E 1,887,312.6045

"G" LINE CURVE #3
Δ = 13° 23' 00" RT.
D = 0° 30'
R = 11,459.16'
L = 2,676.67'
T = 1,344.45'
PI = 483+25.10
N 478,348.0627
E 1,887,544.7795



"A" LINE CURVE #4
Δ = 3° 47' 12" RT.
D = 0° 30'
R = 11,459.16'
L = 757.31'
T = 378.79'
PI = 492+68.31
N 479,101.7747
E 1,888,148.4431

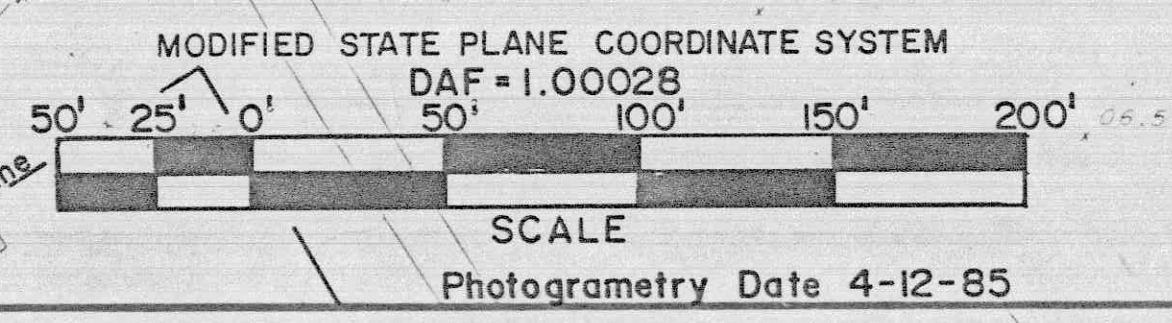

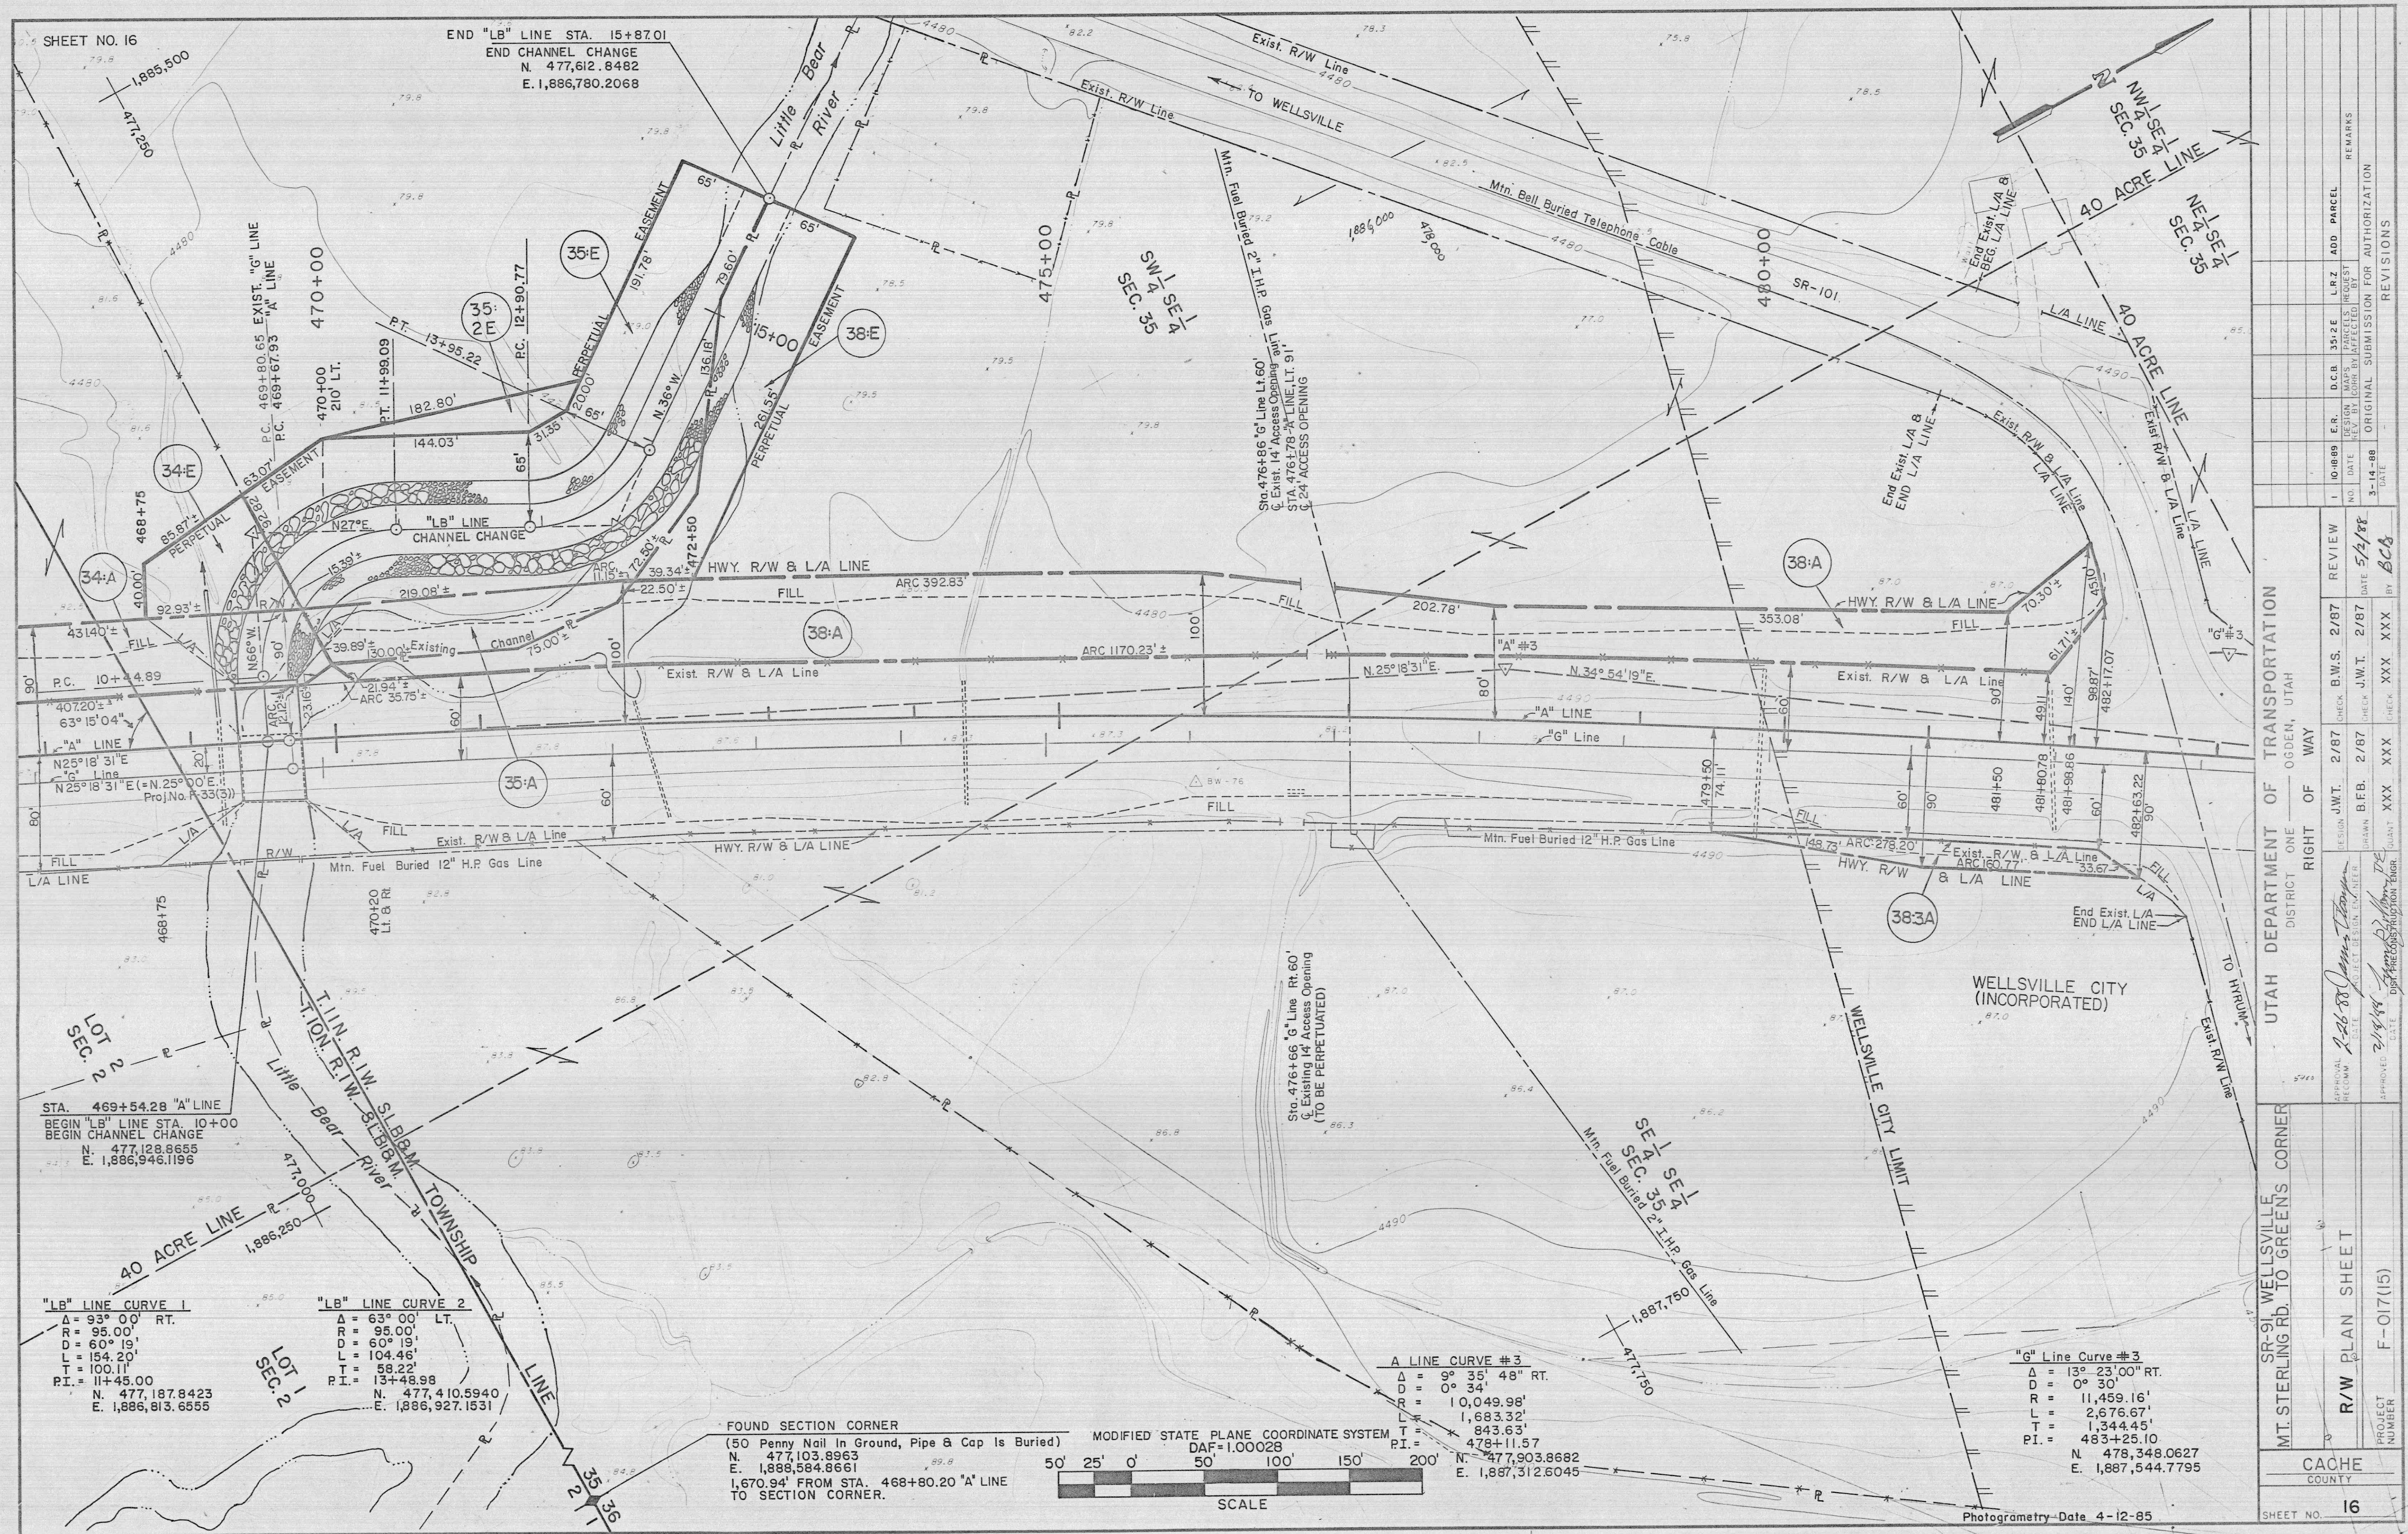

SR-91, WELLSVILLE, CORNER MT. STERLING RD. TO GREENS		UTAH DEPARTMENT OF DISTRICT ONE TRANSPORTATION OGDEN, UTAH		RIGHT OF WAY		REVIEW		REVISE	
R/W PLAN SHEET		APPROVAL RECORD		DATE		J.W.T.		2/8/88	
PROJECT NUMBER		F-017(15)		DATE		J.W.T.		2/8/88	
CACHE COUNTY		SHEET NO. 16		DATE		J.W.T.		2/8/88	
PROJECT NUMBER		F-017(15)		DATE		J.W.T.		2/8/88	
CACHE COUNTY		SHEET NO. 16		DATE		J.W.T.		2/8/88	
PROJECT NUMBER		F-017(15)							


Project: F-017 (15)
County: 005
Map Sheet: 01
End of Road: 04
Sheet Type: 04

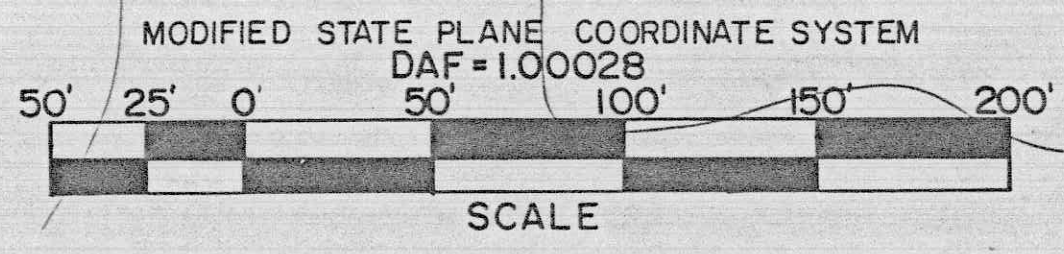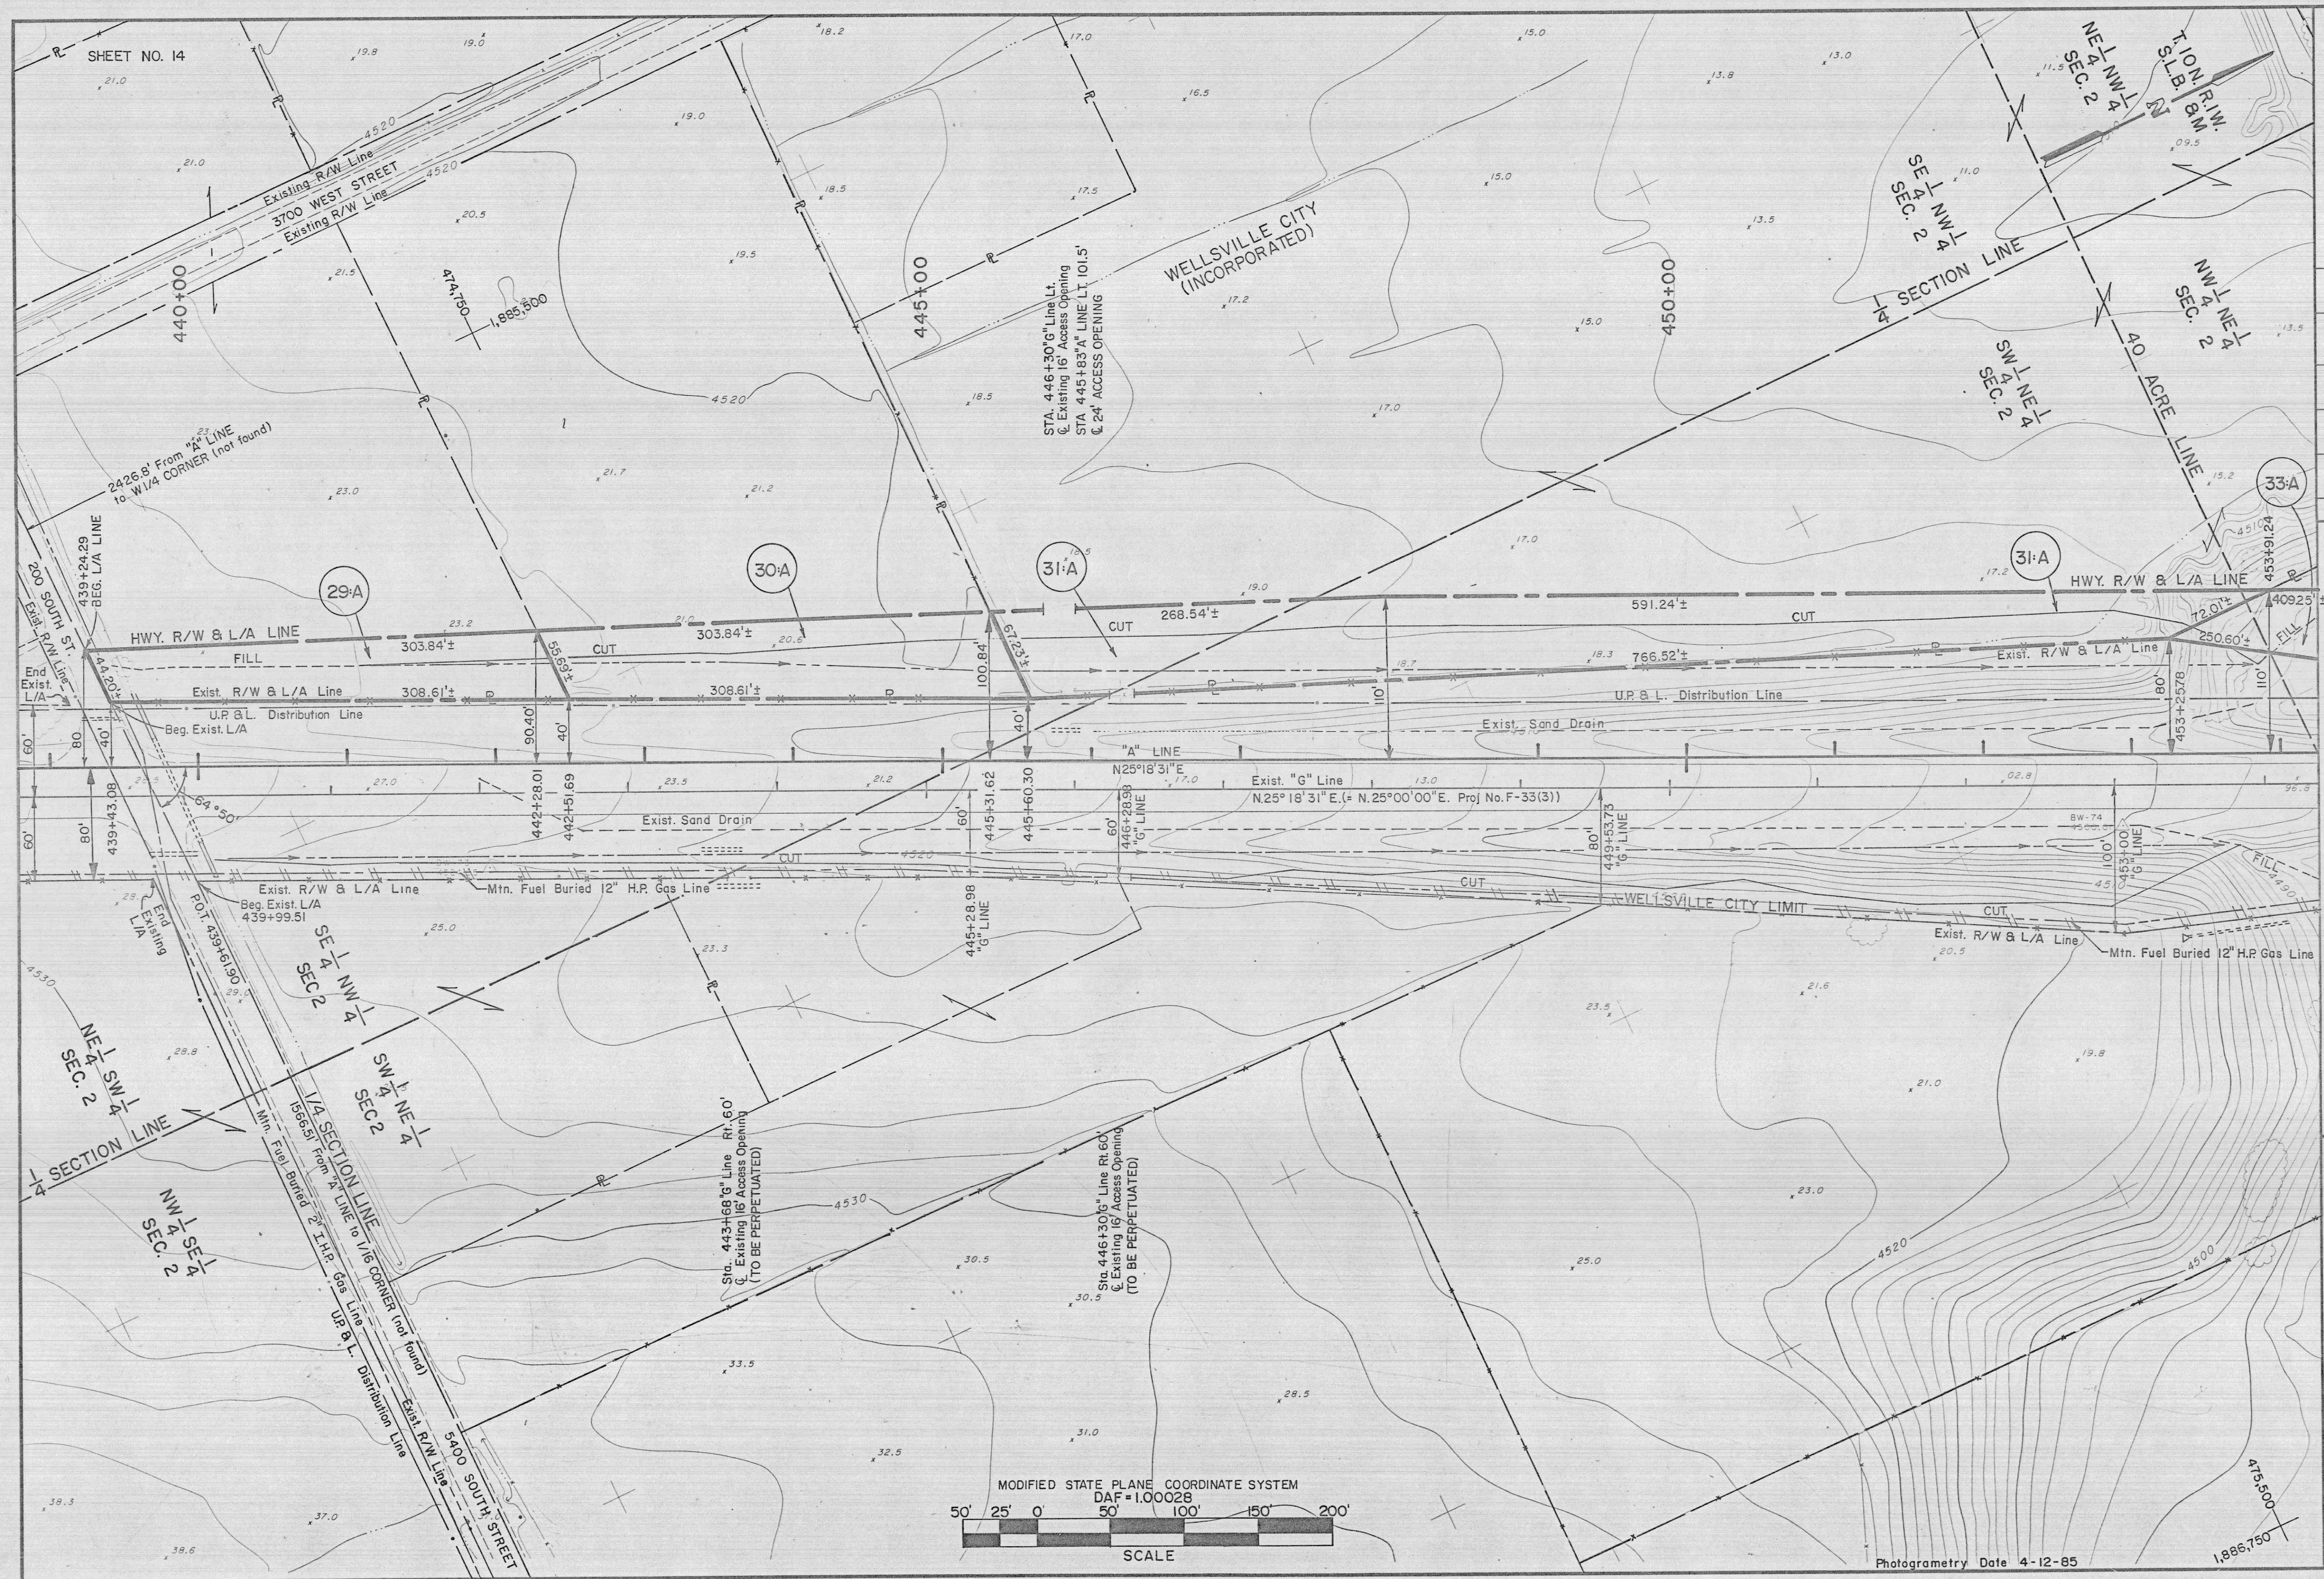

Photogrammetry Date 4-12-85

UTAH DEPARTMENT OF TRANSPORTATION DISTRICT ONE ODGEN, UTAH		RIGHT OF WAY	
APPROVAL RECORD	DATE 2-20-78	DESIGN J.W.T. 2/87	CHECK B.W.S. 2/87
APPROVED DATE 2/14/88	PROJECT DESIGN ENGINEER DATE 2/14/88	DRAWN B.E.B. 2/87	CHECK J.W.T. 2/87
SR-91, WELLSVILLE MT. STERLING RD. TO GREEN'S CORNER		R/W PLAN SHEET	
PROJECT NUMBER F-017 (15)		SHEET NO. 14	
CACHE COUNTY		REVISIONS	
NO. DATE		DESIGN MAPS PARCELS REQUEST REV. BY CORR. BY AFFECTED BY	
3-14-88		ORIGINAL SUBMISSION FOR AUTHORIZATION	
DATE		BY	
DATE		BY	



SHEET NO. 13

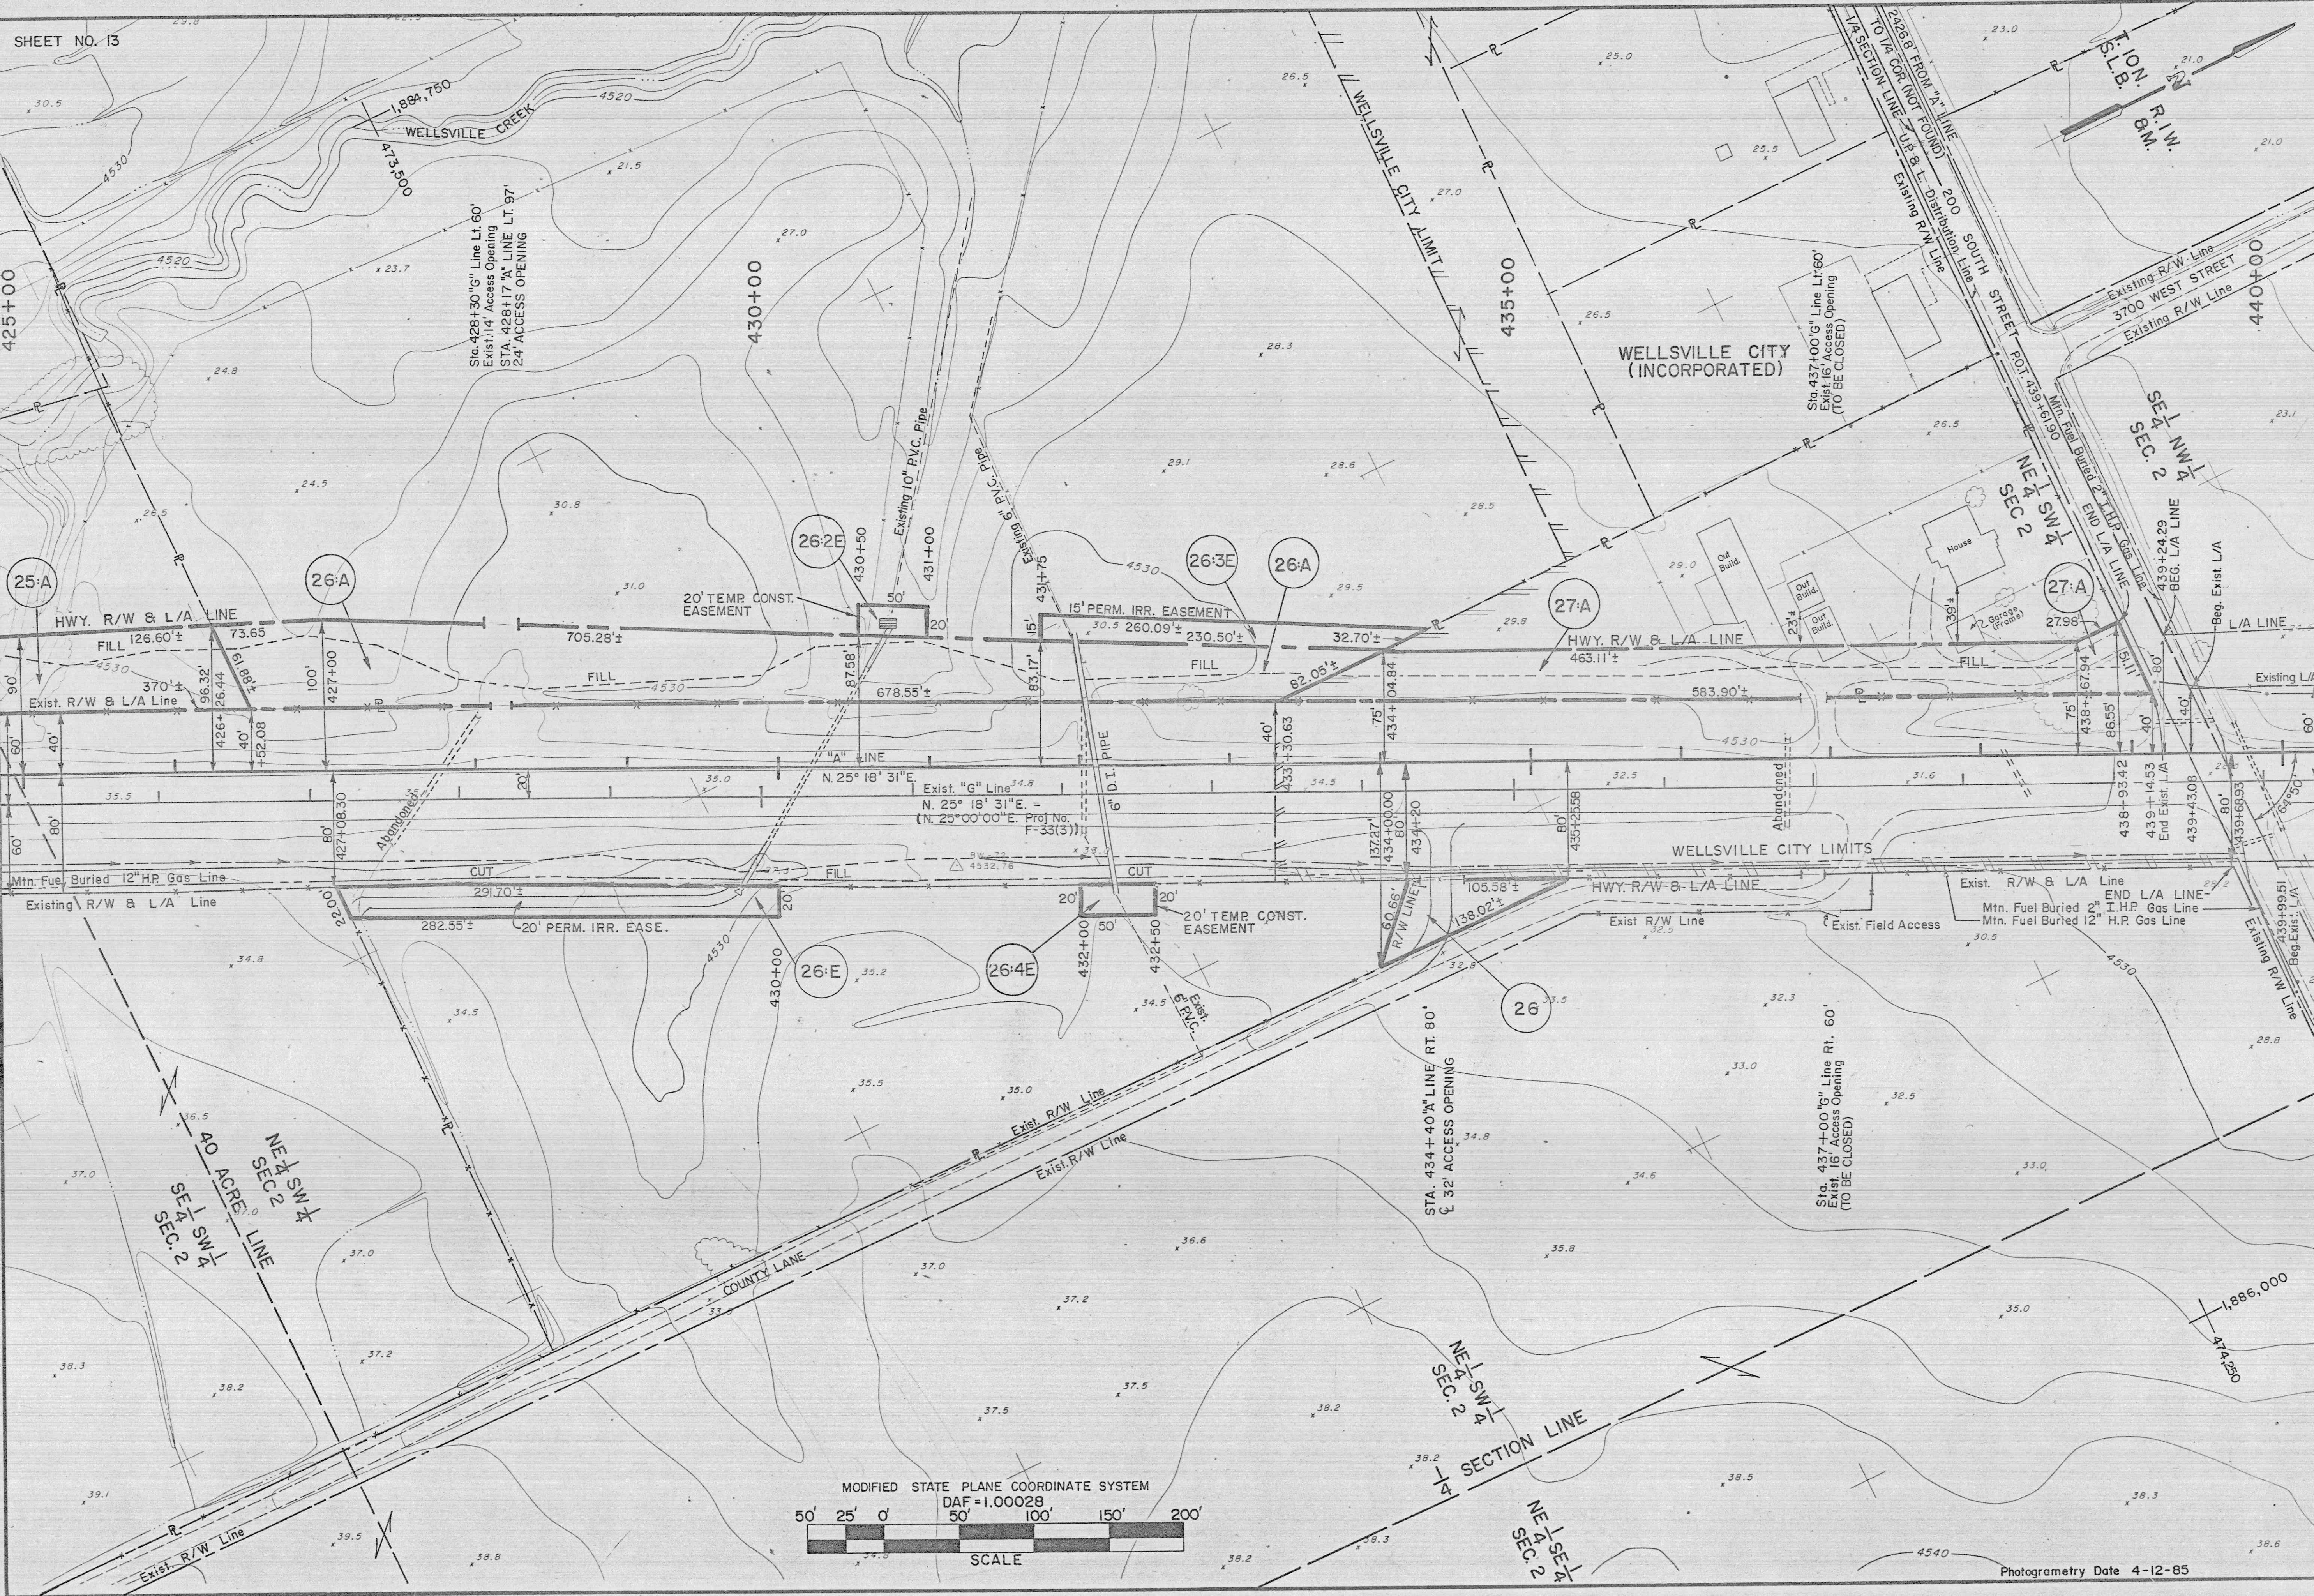

Project: F-017(15)
County: 005
Road: 005
Final Date of Print: 13
Sheet: 13
Scale: 1"=100'

SR-91, WELLSVILLE MT. STERLING RD. TO GREEN'S CORNER		UTAH DEPARTMENT OF TRANSPORTATION DISTRICT ONE — ODGEN, UTAH				RIGHT OF WAY				REVIEW	
R/W	PLAN	SHEET	APPROVAL RECOMM. DATE	DESIGN PROJECT DESIGNER	J.W.T. 2/87	CHECK J.W.T. 2/87	B.W.S. 2/87	CHECK J.W.T. 2/87	DATE	4/15/88	NO.	DATE	DESIGN REV. BY	DATE	MAP'S REV. BY	DATE	PARCELS REV. BY	DATE	REQUEST BY	REMARKS	


Project: F-017 (15)
County: Kane
Reg. Ref. Post:
Sheet Type:
Scale: 1" = 40'

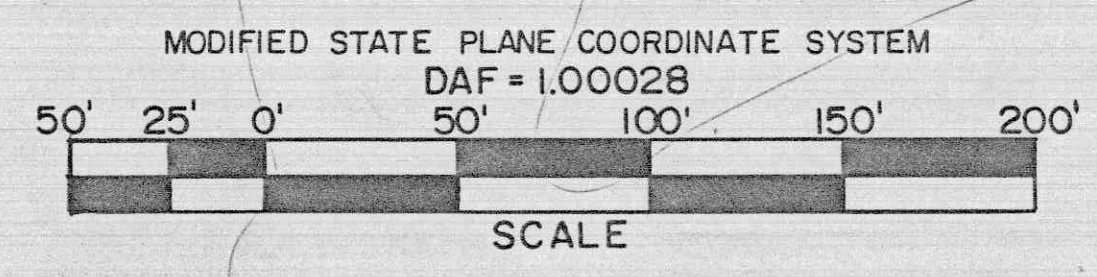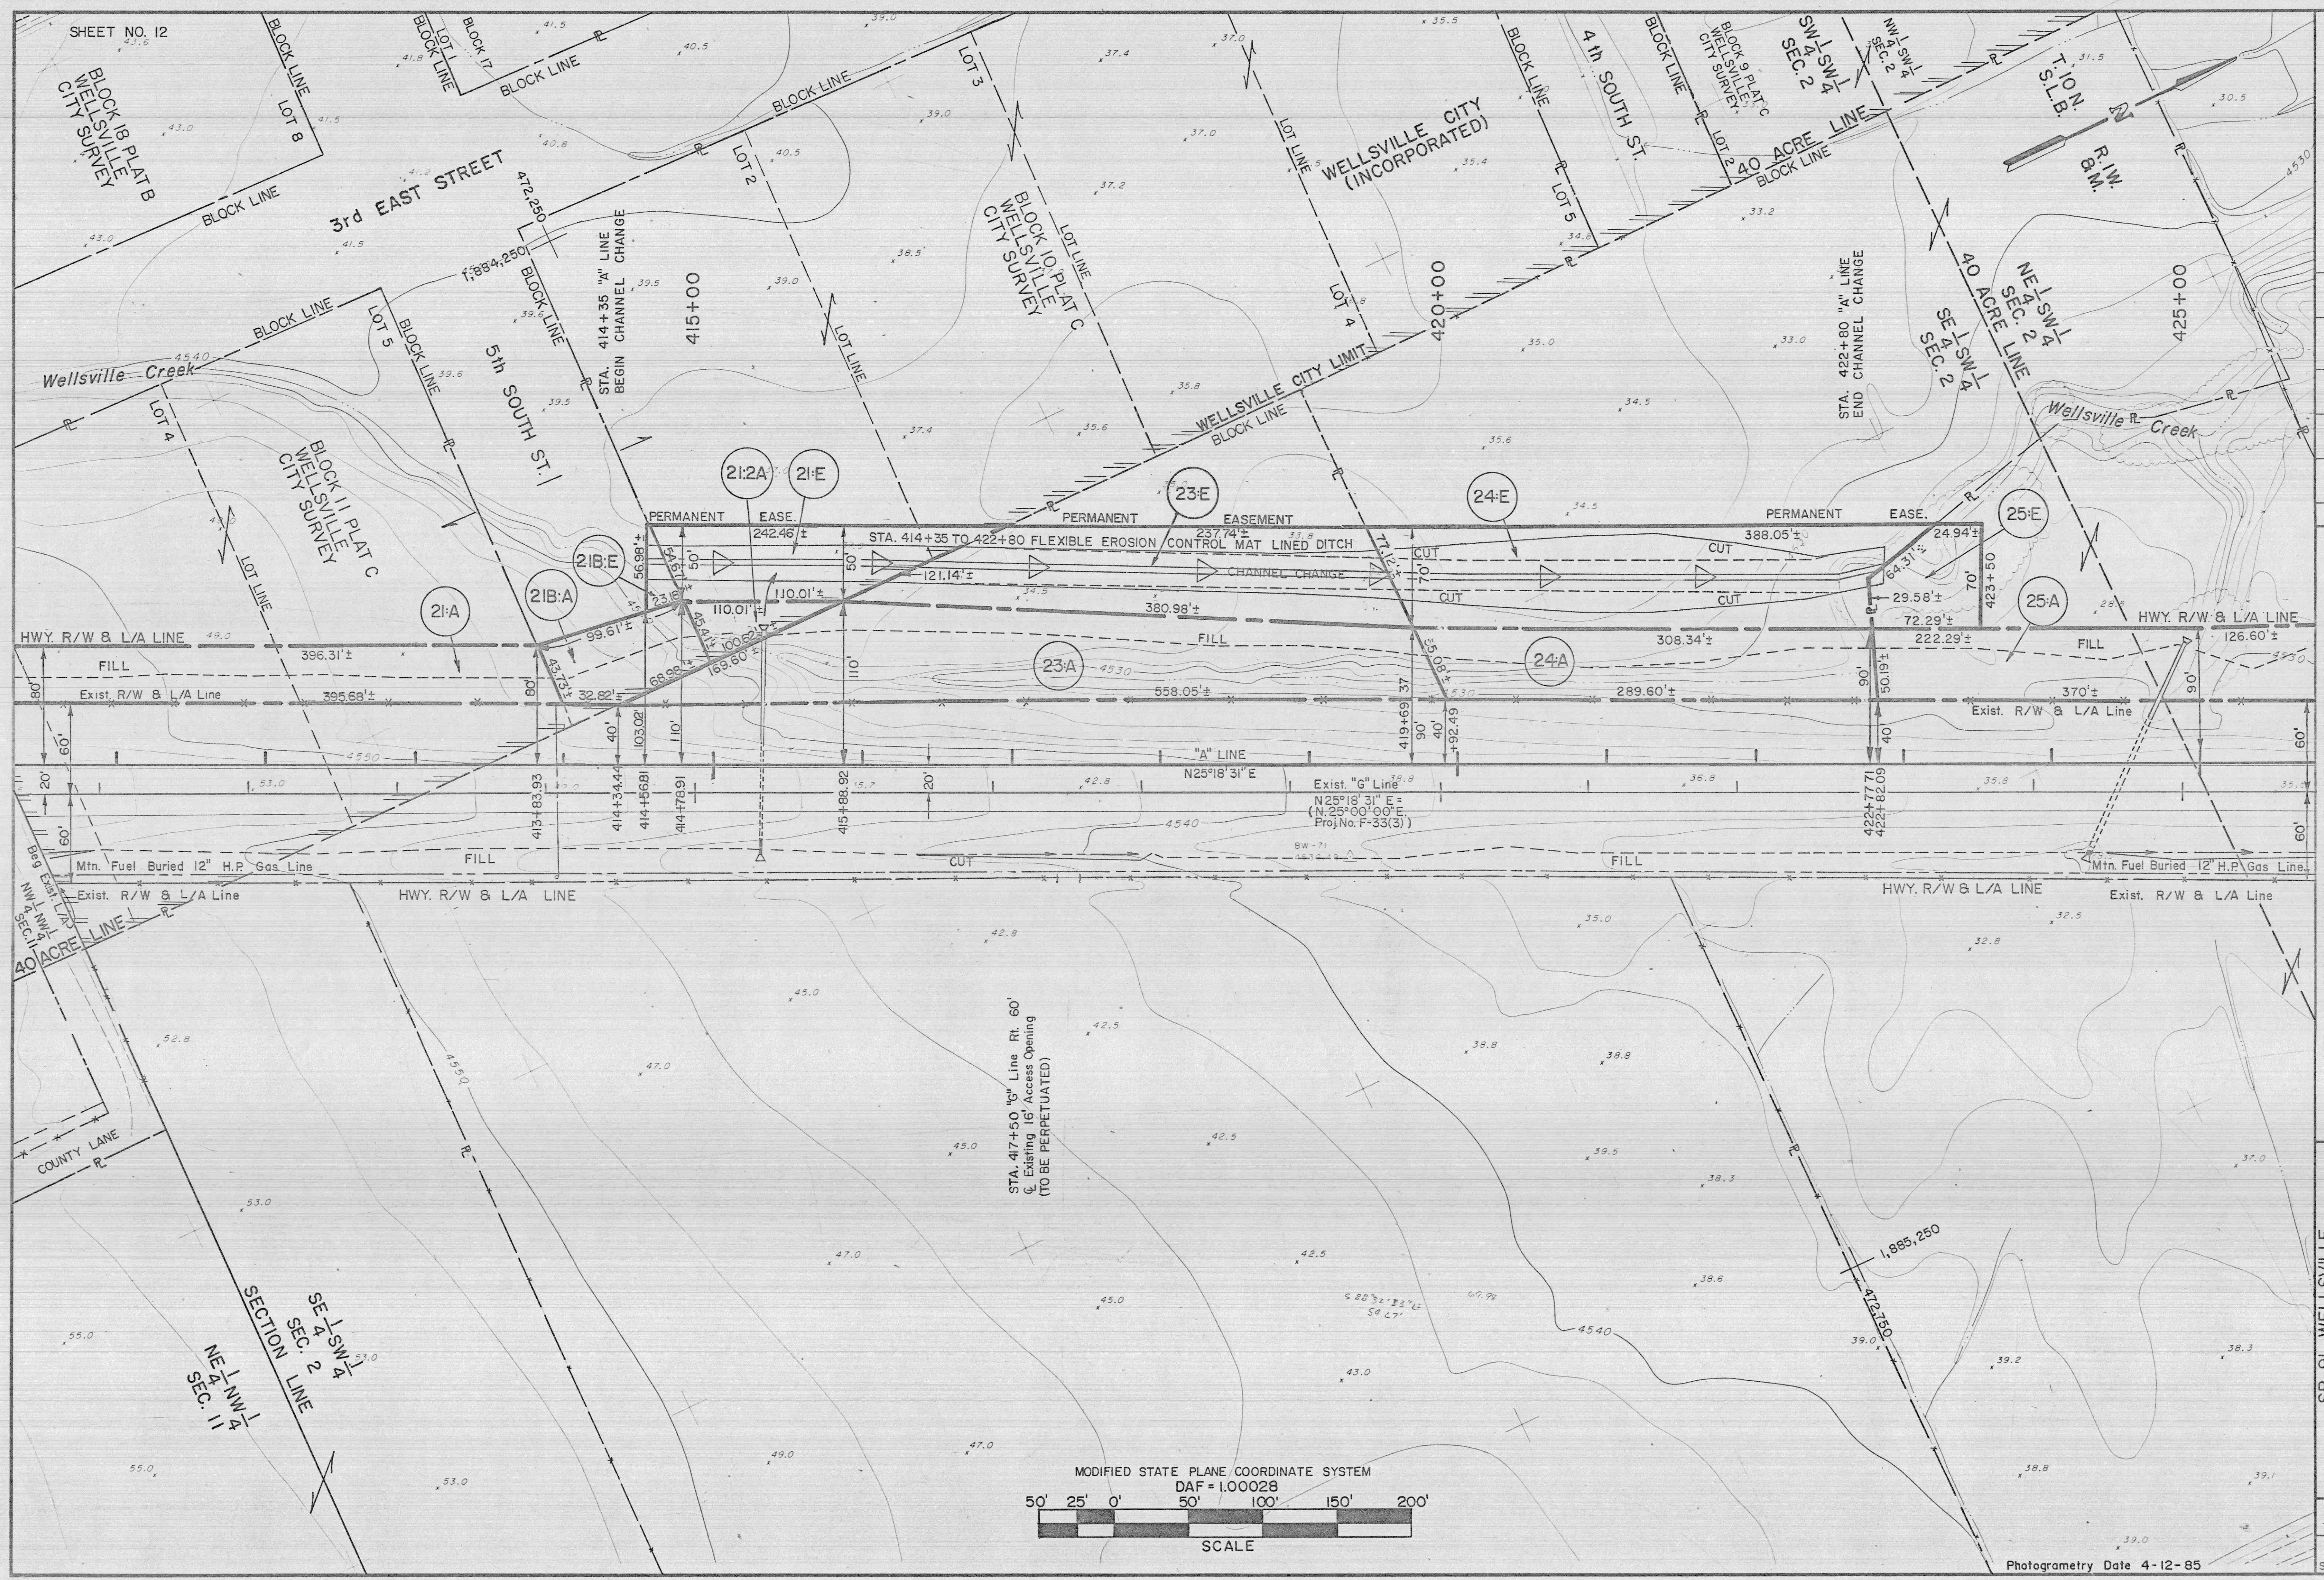

Photogrammetry Date 4-12-85

SR-91, WELLSVILLE MT. STERLING RD. TO GREEN'S CORNER		UTAH DEPARTMENT OF TRANSPORTATION DISTRICT ONE RIGHT OF WAY		ODGEN, UTAH		REVIEW	
R/W PLAN SHEET		DESIGN J.W.T. 2/87		CHECK B.W.S. 2/87		DATE 4/2/88	
PROJECT NUMBER F-017(15)		APPROVAL RECOMM. 2/8/88 DATE 2/8/88		DESIGN J.W.T. 2/87		CHECK B.W.S. 2/87	
CACHE COUNTY		APPROVED 2/8/88 DATE 2/8/88		DESIGN J.W.T. 2/87		CHECK B.W.S. 2/87	
SHEET NO. 12		APPROVED 2/8/88 DATE 2/8/88		DESIGN J.W.T. 2/87		CHECK B.W.S. 2/87	
REVISIONS		ORIGINAL SUBMISSION FOR AUTHORIZATION		NO. 1		DATE	
1		5-8-88		DEK		23-24 Owner	
2		1-14-88		DEK		23-24 Owner	
3		1-14-88		DEK		23-24 Owner	
223							

Project: F-017(15)
County: 005
Revised: 11/1/88
By: [Signature]
Title: [Signature]
Sheet: 11
Type: 09

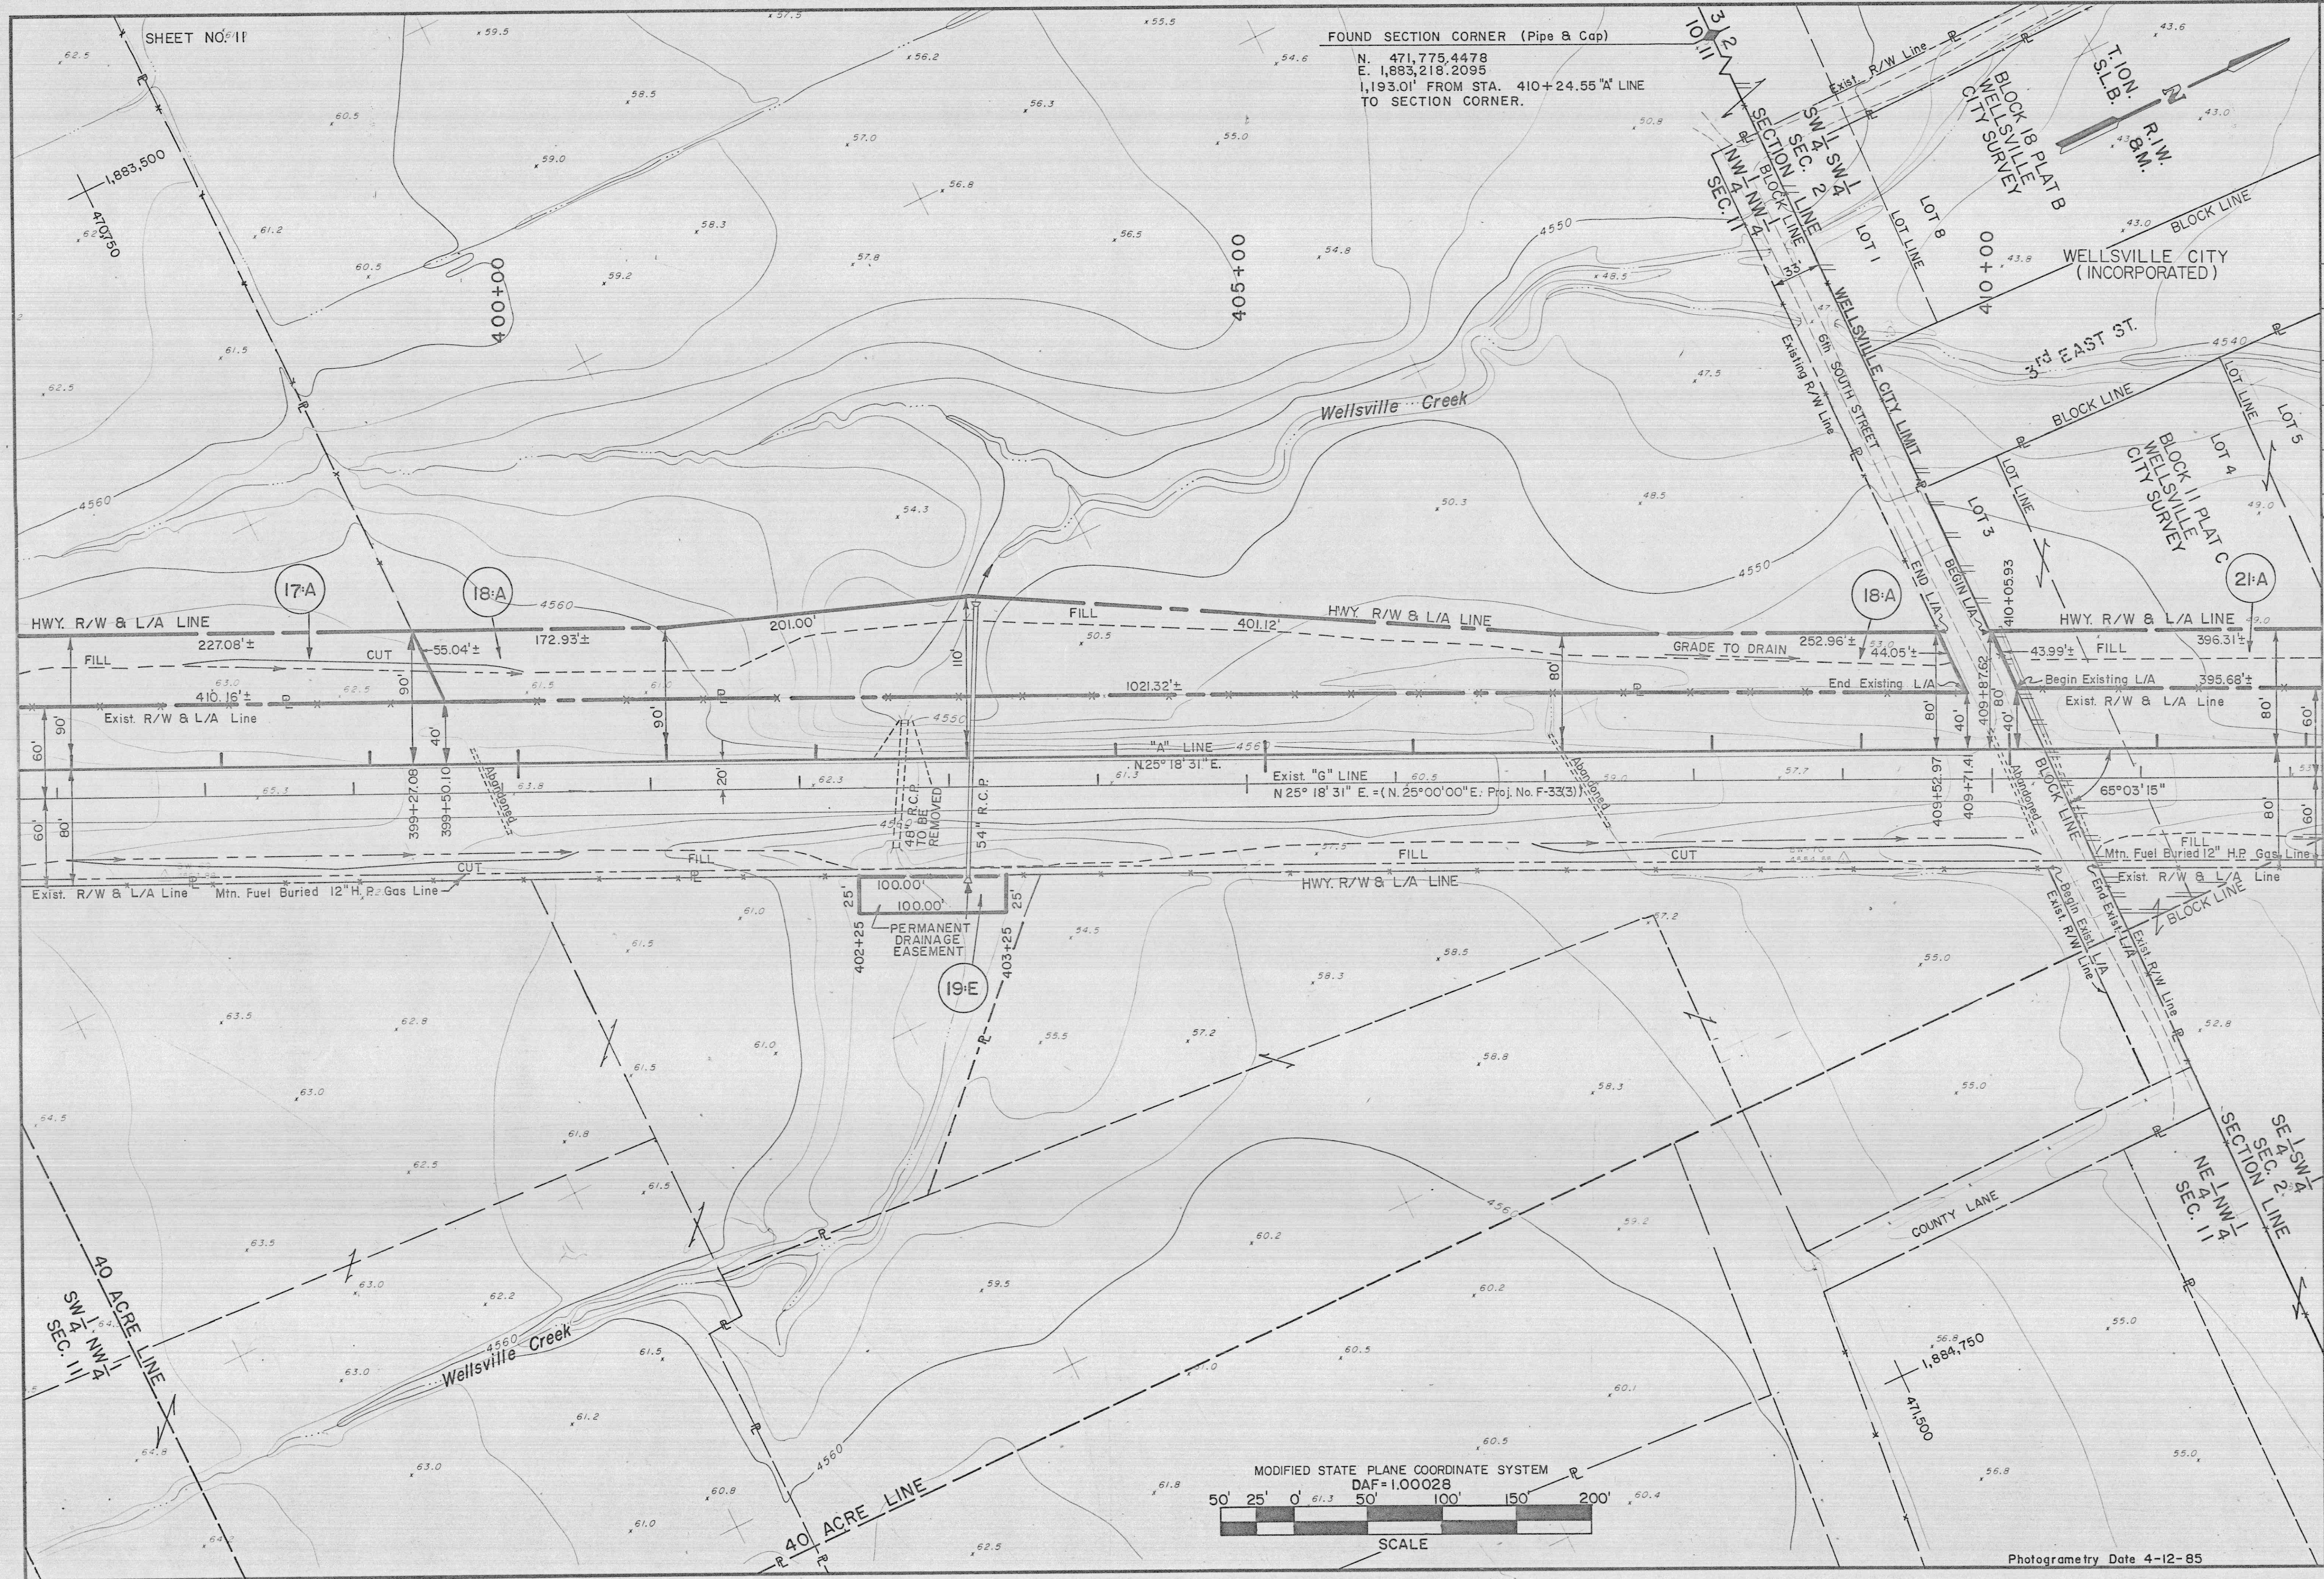

UTAH DEPARTMENT OF TRANSPORTATION				DISTRICT ONE — OGDEN, UTAH			
SR-91, WELLSVILLE				MT. STERLING RD TO GREEN S CORNER			
RW PLAN SHEET				F-017(15)			
CACHE COUNTY				SHEET NO. 11			
APPROVAL		RECOMMENDATION		DATE		DATE	
[Signature]		[Signature]		2-16-88		2/1/88	
PROJECT DESIGN ENGINEER		PROJECT DESIGN ENGINEER		DATE		DATE	
[Signature]		[Signature]		2/1/88		2/1/88	
APPROVED		APPROVED		DATE		DATE	
[Signature]		[Signature]		2/1/88		2/1/88	
POST PRECONSTRUCTION ENGR.		POST PRECONSTRUCTION ENGR.		DATE		DATE	
[Signature]		[Signature]		2/1/88		2/1/88	
REVISIONS		REVISIONS		DATE		DATE	
[Signature]		[Signature]		2/1/88		2/1/88	
ORIGINAL SUBMISSION FOR AUTHORIZATION		ORIGINAL SUBMISSION FOR AUTHORIZATION		DATE		DATE	
[Signature]		[Signature]		2/1/88		2/1/88	
REMARKS		REMARKS		DATE		DATE	
[Signature]		[Signature]		2/1/88		2/1/88	


Photogrammetry Date 4-12-85

SHEET NO. 10

PLAT "B"
BLOCK 38
WELLSVILLE CITY SURVEY

WELLSVILLE CITY
(INCORPORATED)


FOUND SECTION CORNER (Pipe & Cap)
N. 471,775.4478
E. 1,883,218.2095
2,431.34' FROM P.O.C. STA. 383+17.72 "A" LINE
TO SECTION CORNER.

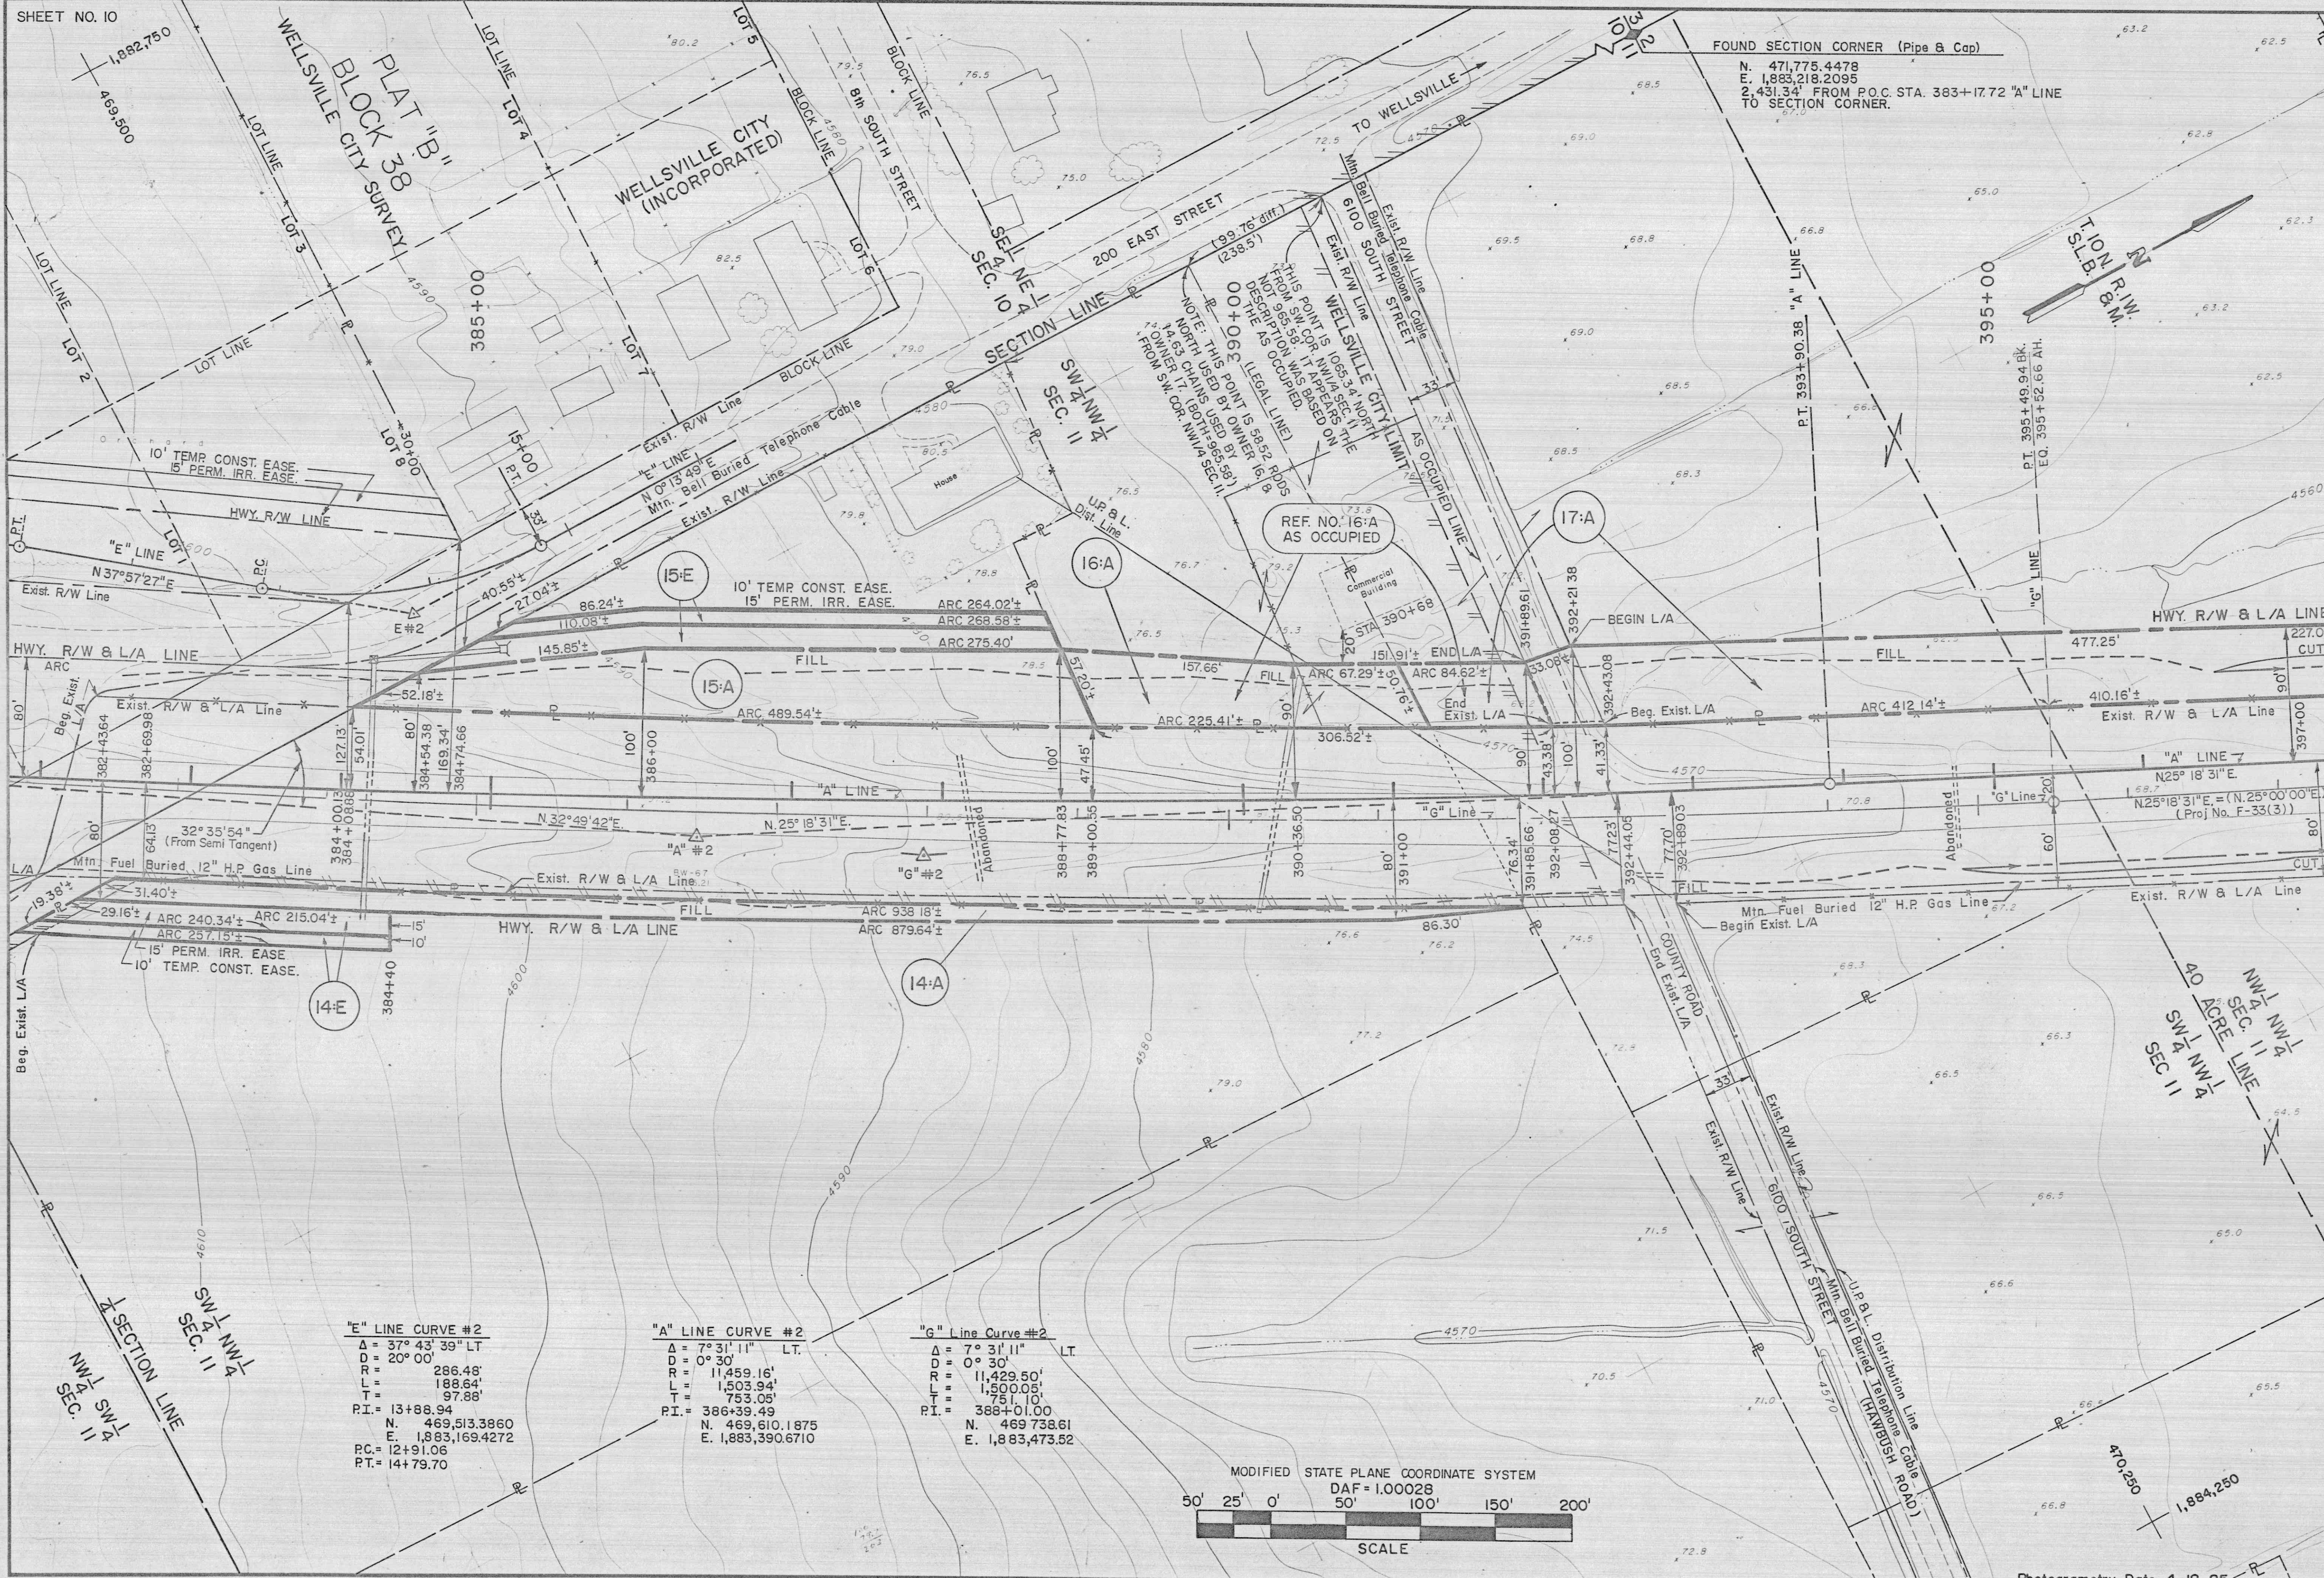

"E" LINE CURVE #2
Δ = 37° 43' 39" LT
D = 20° 00'
R = 286.48'
L = 188.64'
T = 97.88'
P.I. = 13+88.94
N. 469,513.3860
E. 1,883,169.4272
P.C. = 12+91.06
P.T. = 14+79.70

"A" LINE CURVE #2
Δ = 7° 31' 11" LT
D = 0° 30'
R = 11,459.16'
L = 1,503.94'
T = 753.05'
P.I. = 386+39.49
N. 469,610.1875
E. 1,883,390.6710

"G" LINE CURVE #2
Δ = 7° 31' 11" LT
D = 0° 30'
R = 11,429.50'
L = 1,500.05'
T = 751.10'
P.I. = 388+01.00
N. 469,738.61
E. 1,883,473.52

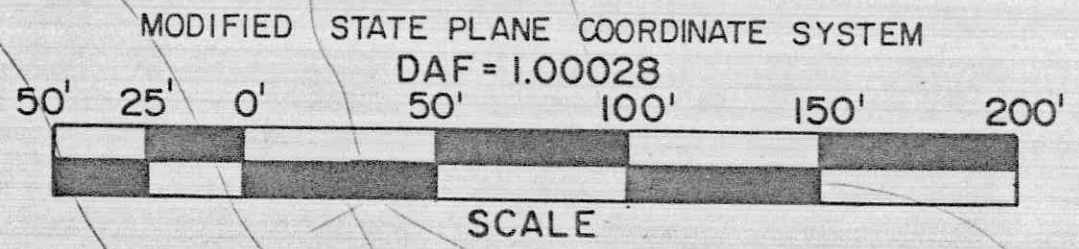

Photogrammetry Date 4-12-85

UTAH DEPARTMENT OF TRANSPORTATION		DISTRICT ONE		ODEN, UTAH	
SR-91 WELLSVILLE		RIGHT OF WAY		WAY	
MT. STERLING RD. TO GREEN'S CORNER		DATE		DATE	
R/W PLAN SHEET		J.W.T. 2/87		J.W.T. 2/87	
PROJECT NUMBER		F-017(15)		F-017(15)	
CACHE COUNTY		SHEET NO. 10		SHEET NO. 10	
REVISIONS		REMARKS		REMARKS	
1. 9-22-89 D.E.K. W.E.L. 16-E DIST. 1 VOID PARCEL		DATE		DATE	
3-14-88 ORIGINAL SUBMISSION FOR AUTHORIZATION		DATE		DATE	